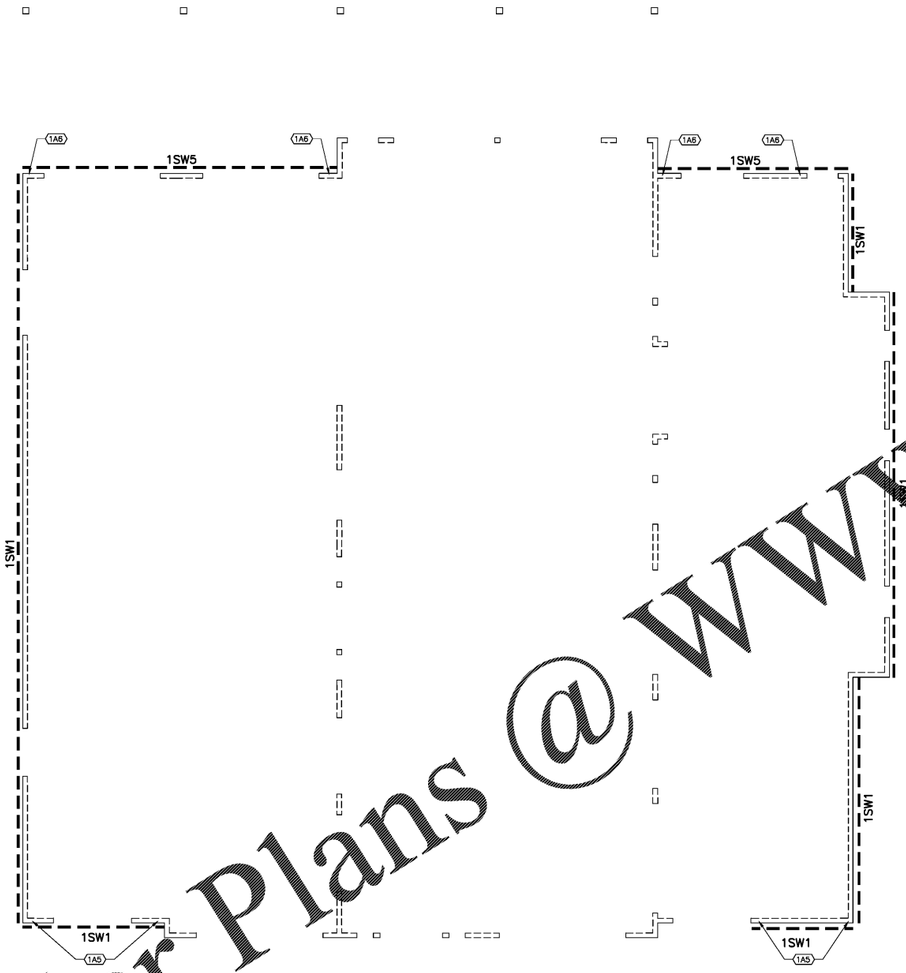

1 S10.2X **CLUBHOUSE – BRACING PLAN**
SCALE: 3/16" = 1'-0"

BRACING PLAN NOTES:

OF STORIES SHEARWALL IS REQ'D
SHEARWALL RUN TYPE
1. 4SW1 DENOTES SHEAR WALL MARK. SEE 2/S4.0a & 3/S4.0a FOR SHEARWALL SCHEDULES.

OF STORIES MAIN ANCHOR IS REQ'D
END ANCHOR RUN TYPE
2. 4A1 DENOTES SHEAR WALL END ANCHORAGE. SEE 7/S4.0a FOR SCHEDULE.

3. • DENOTES TO ALIGN ANCHOR W/ ANCHOR AT FLOOR ABOVE OR BELOW.

UNIT STACK NO.
4. 1–140 DENOTES UNIT STACK NUMBER. SEE S4.1 FOR ADD'L INFO

BLDG NO.
5. SEE DWGs S4.0c FOR STUD FRAMING SCHEDULES & ADD'L INFO.
6. SEE 1/S4.0a FOR SHEATHING ATTACHMENT LOCATIONS AT SHEAR WALLS.
7. SEE 1A–1B/S4.0b FOR TYPICAL SHEAR WALL ELEVATION DETAILS.
8. SEE 1/S4.0b FOR SHEAR WALL END ANCHORAGE LOCATION DETAILS.
9. SEE 1A–1B/S4.0b FOR DETAILS AT SHEAR WALL END ANCHORAGE CONNECTIONS.
10. SEE 9A & 9B/S4.0b FOR 2x6 TO 2x4 TOP PLATE SPLICE AT SHEAR WALLS.
11. SEE 1/S7.0 FOR MAX ALLOWABLE TOP PLATE PENETRATIONS AT SHEAR WALLS.
12. SEE 4–6/S4.0a FOR INTERSECTING SHEAR WALL FRAMING DETAILS
13. SEE DWG S4.0a & S4.0b & GENERAL NOTES FOR ADD'L BRACING INFO.
14. WHERE EXTERIOR BUMPOUTS INTERSECT EXTERIOR SHEAR WALL ON SHEATHING SIDE, FASTEN SHEAR WALL SHEATHING PRIOR TO FRAMING ADJACENT BUMPOUT WALL.
15. ALL SHEAR WALLS SHALL BE TEMPORARILY BRACED DURING ALL PHASES OF CONSTRUCTION UNTIL PROPERLY SHEATHED PER S10.#X SERIES DRAWINGS.

Order Plans @ WWW.LDLine.com

Seal

POOLE & POOLE ARCHITECTURE
9736 Whitedeer Road, Suite 105
Midlothian, Virginia 23113
Telephone 804.520.9213
www.2pa.net
FIRM FIRM #519173

DAVIS & CHURCH
STRUCTURAL ENGINEERS
7905 Westside Pkwy, Ste 200
Alpharetta, GA 30009
(770) 642-1313

Project:	1928.00
CADD File:	
Drawn By:	AVG
Checked By:	TQ

Permit Release:
May 15, 2020
Construction Release Set:
May 15, 2020

Revisions

No.	Date	Description

ASI / RFI Revisions

No.	Date	Description

© 2019 Poole & Poole Architecture, LLC
Drawings and specifications are and shall remain the property of Poole & Poole Architecture, LLC and shall not be used or reproduced in whole or part in any form without prior written consent of Poole & Poole Architecture, LLC.

Borough 33
an Apartment Community by
33 Broad MF, LLC
in Chattanooga, Tennessee

Drawing Title:
CLUBHOUSE
BRACING PLAN

S10.2X

ISSUED FOR CONSTRUCTION