COLUMN FOOTING SCHEDULE				
MARK	SIZE LENGTHxWIDTH	THK	REINFORCING (EW BOTT UNO)	REMARKS
F3	3'-0"x3'-0"	15"	5#5	
ALLOWABLE SOIL BEARING PRESSURE = 2500 PSF				

STEEL COLUMN SCHEDULE		
MARK	SIZE	COMMENTS
C46	HSS4x4x5/8	SEE 10/S6.1 FOR BASE PLATE INFORMATION

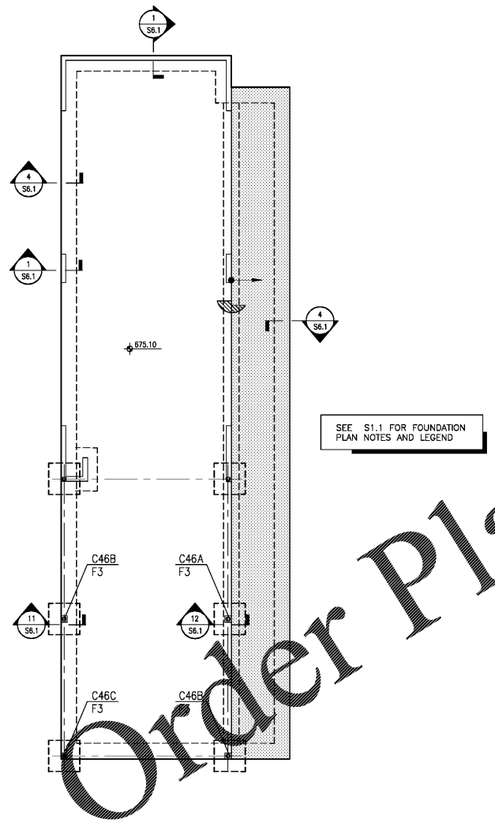

SEE S1.1 FOR FOUNDATION PLAN NOTES AND LEGEND

1 S10.5 VERANDA – FOUNDATION PLAN
SCALE: 3/16" = 1'-0"

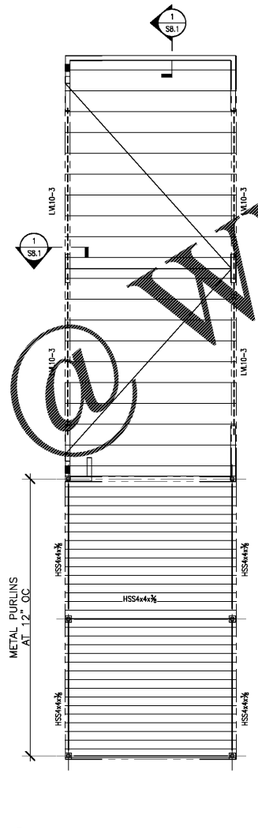

SEE S4.0c FOR STUD WALL FRAMING DETAILS.

SEE S3.1 FOR ROOF FRAMING PLAN NOTES AND LEGEND

2 S10.5 VERANDA – ROOF PLAN
SCALE: 3/16" = 1'-0"

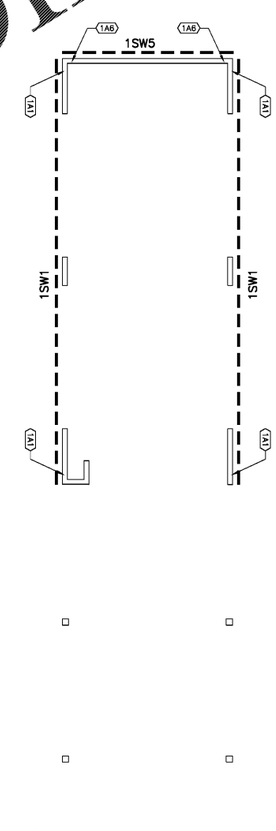

SEE S2.1X FOR BRACING PLAN NOTES AND LEGEND

3 S10.5 VERANDA – LATERAL BRACING PLAN
SCALE: 3/16" = 1'-0"

Order Plans @ WWW.LDILine.com

Seal

2PA
POOLE & POOLE ARCHITECTURE
9736 Wintergate Road, Suite 105
Manassas, Virginia 20110
Telephone 804.520.9213
www.2pa.net
FIRM FIRM #519173

DAVIS D&C CHURCH
STRUCTURAL ENGINEERS
7905 Westside Pkwy, Ste 200
Alpharetta, GA 30009
(770) 642-1313

Project: 1928.00
CADD File:
Drawn By: AVG
Checked By: TQ

Permit Release:
May 15, 2020
Construction Release Set:
May 15, 2020

Revisions

No.	Date	Description

ASI / RFI Revisions

No.	Date	Description

© 2019 Poole & Poole Architecture, LLC
Drawings and specifications are and shall remain the property of Poole & Poole Architecture, LLC and shall not be used or reproduced in whole or part in any form without prior written consent of Poole & Poole Architecture, LLC.

Borough 33
an Apartment Community by
33 Broad MF, LLC
in Chattanooga, Tennessee

Drawing Title:
VERANDA - PLANS

S10.5

ISSUED FOR CONSTRUCTION