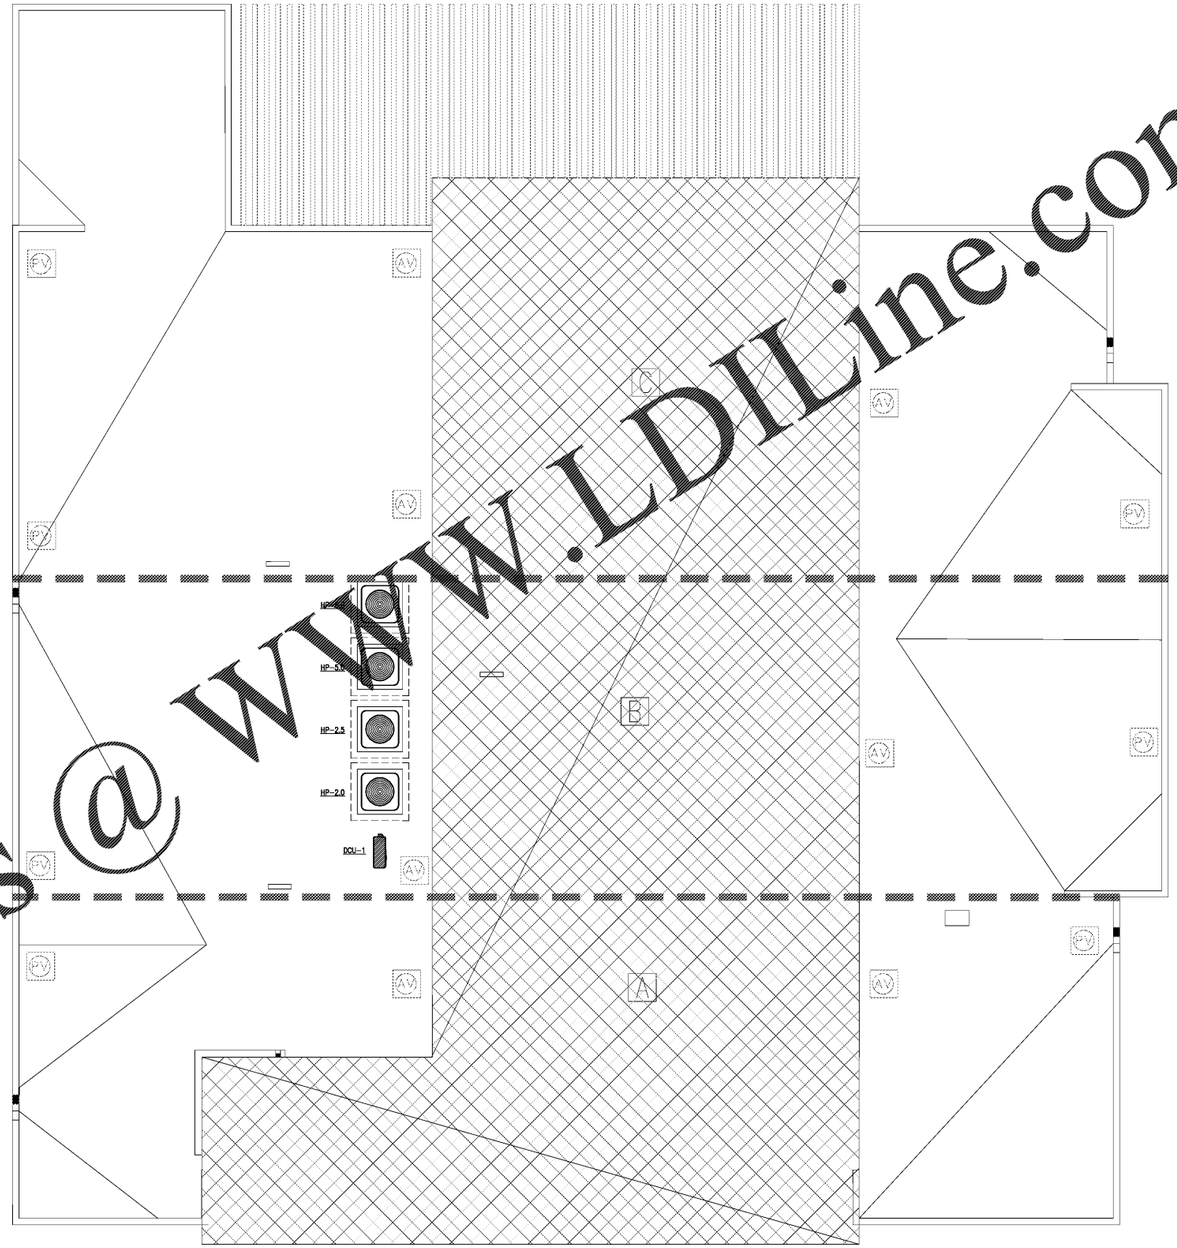

1 Clubhouse Roof Plan - HVAC
Scale: 1/4" = 1'-0"

Order Plans @ WWW.LDILine.com

Seal

05-14-2020

POOLE & POOLE ARCHITECTURE
3736 Winterfield Road, Suite 102
Midlothian, Virginia 23113
Telephone 804.225.0215
www.2pa.net

Project: 1928
CADD File:
Drawn By: NT
Checked By: CB

Permit Release:
May 15, 2020
Construction Release Set:
May 15, 2020

Revisions

No.	Date	Description

ASI / RFI Revisions

No.	Date	Description

© 2019 Poole & Poole Architecture, LLC
Drawings and specifications are and shall remain the property of Poole & Poole Architecture, LLC and shall not be used or reproduced in whole or part in any form without prior written consent of Poole & Poole Architecture, LLC.

PHILIP GRADICK ENGINEERING, P.C.

This drawing and specifications and shall remain the property of the Philip Gradick Engineering, P.C. and shall not be reproduced, published or used in any way without the permission of Philip Gradick Engineering, P.C. This drawing is copyrighted and protected under Section 120 of the U.S. Copyright Act 1982. The permission to have the work bid and to obtain and use the information contained in this drawing and specifications for the purpose of Philip Gradick Engineering, P.C. is prohibited.

Borough 33
an Apartment Community by
33 Broad MF, LLC
in Chattanooga, Tennessee

Drawing Title:
Clubhouse
Roof Plan - HVAC

M6.2

ISSUED FOR CONSTRUCTION