KEY NOTES

1. PROVIDE WEATHERPROOF JUNCTION BOX FOR FUTURE RADON FAN. CIRCUIT TO HP23A-23 AND SAFE OFF CIRCUIT IN JUNCTION BOX.
2. PROVIDE WEATHERPROOF JUNCTION BOX FOR FUTURE RADON FAN. CIRCUIT TO HP23B-23 AND SAFE OFF CIRCUIT IN JUNCTION BOX.

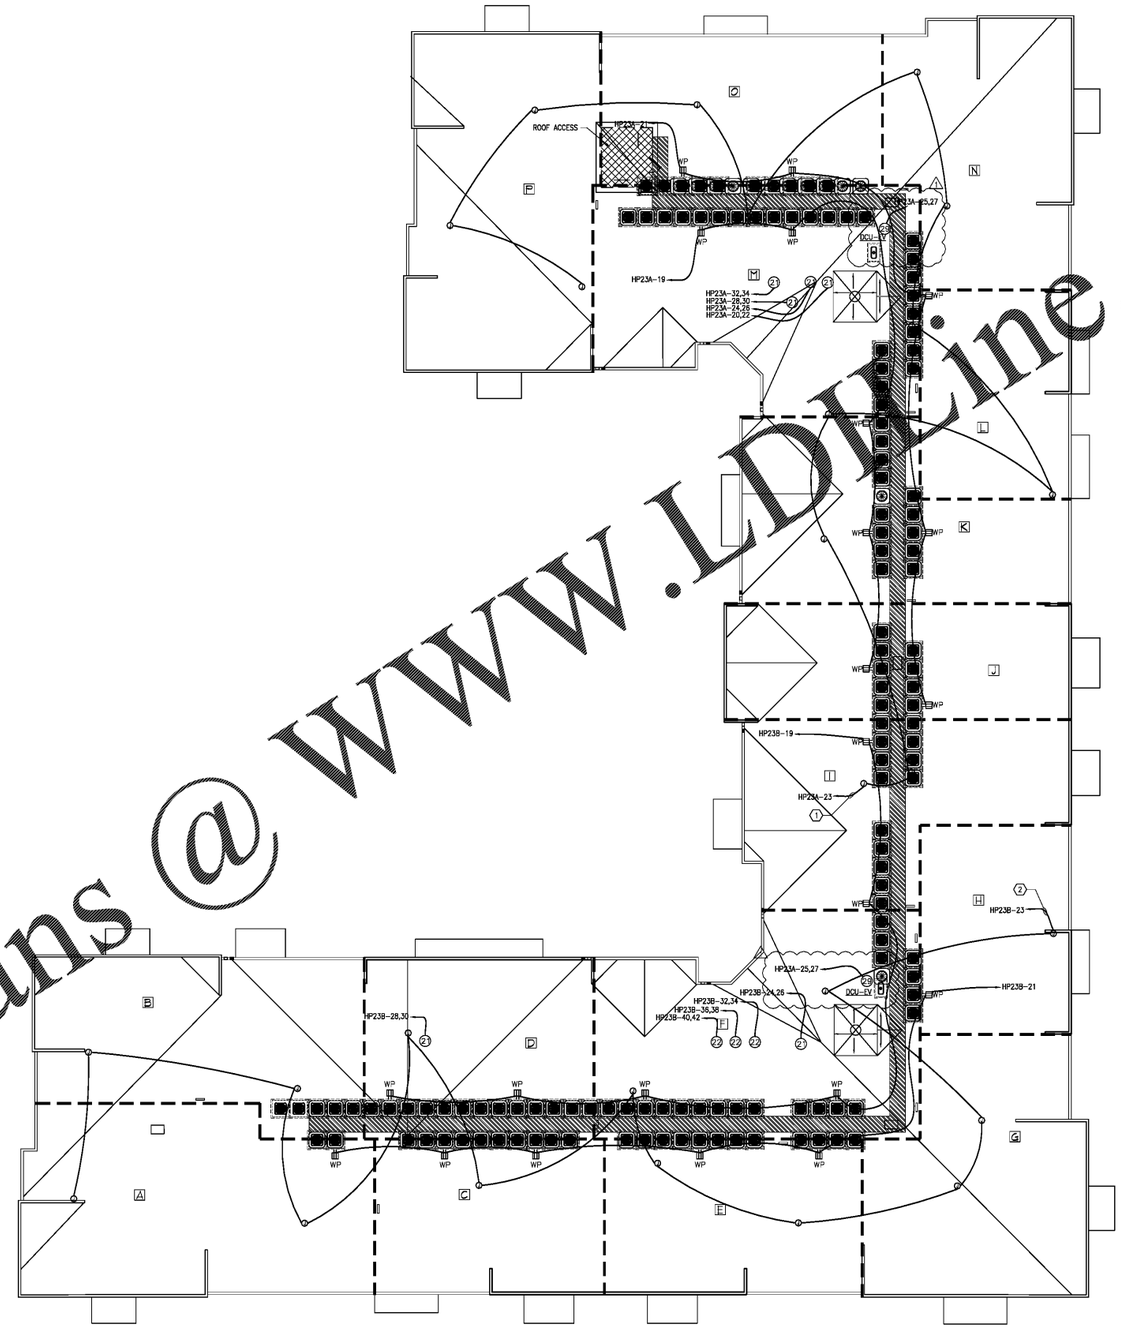

1 Building 2 - Roof Plan - Electrical
Scale: 3/32" = 1'-0"

Plan

Order Plans @ www.LDRline.com

Seal

MICHAEL C. POOLE REGISTERED ARCHITECT 2010 STATE OF TENNESSEE

5-14-2020

POOLE & POOLE ARCHITECTURE
3736 Winterfield Road, Suite 102
Midlothian, Virginia 23113
Telephone 804.225.0215
www.2pa.net

Project: 1928
CADD File:
Drawn By: SW
Checked By: WM

Permit Release:
May 15, 2020
Construction Release Set:
May 15, 2020

Revisions

No.	Date	Description

ASI / RFI Revisions

No.	Date	Description

© 2019 Poole & Poole Architecture, LLC
Drawings and specifications are and shall remain the property of Poole & Poole Architecture, LLC and shall not be used or reproduced in whole or part in any form without prior written consent of Poole & Poole Architecture, LLC.

PRESCRIPT GRADUT ENGINEERING, P.C. FIRM # NC.C-0909
2328 W. Morehead Street
Suite 200
Charlotte, NC 28208
(704) 900-9004 (T)
(704) 342-1827 (F)

This drawing is an instrument of service and shall remain the property of the Prescript Gradut Engineering, P.C. Reproduction of this drawing in whole or in part or any reproduction or copy of Prescript Gradut Engineering, P.C. This drawing is copyrighted and protected under section 102 of title 17 U. Copyright Act 1990. The Copyright Act of 1990 provides that ... Unauthorized use of this drawing without the express written consent of Prescript Gradut Engineering, P.C. is prohibited.

Borough 33
an Apartment Community by
33 Broad MF, LLC
in Chattanooga, Tennessee

Drawing Title:
Building 2
Roof Plan - Electrical

E2.2e

REVISED FOR CONSTRUCTION