NOTES:
1. SEE P0.X SERIES FOR GENERAL NOTES, SCHEDULES, AND DETAILS.
2. SEE P2.X SERIES FOR BUILDING PLAN WATER, WASTE AND VENT PIPING.
3. THERE SHALL NOT BE ANY WASTE OR WATER PIPING ABOVE ELECTRICAL PANELS.

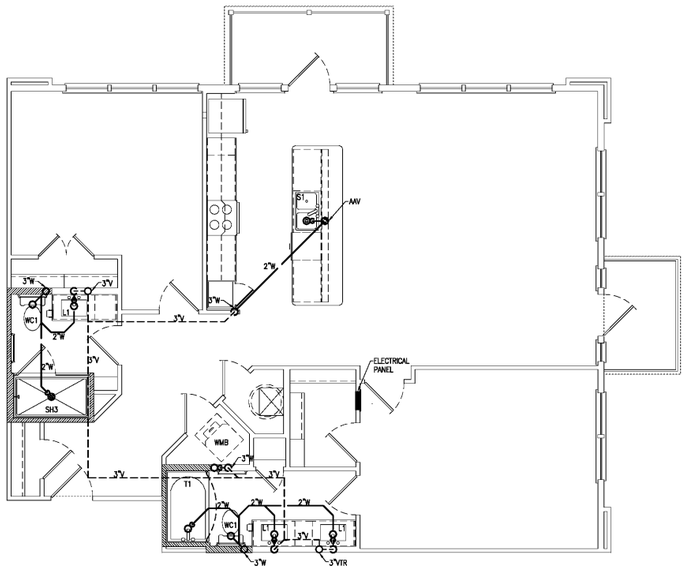

1 Unit B3 - Top Floor - S,W,&V
Scale: 1/4" = 1'-0" B3-ALT 1 IS SIMILAR

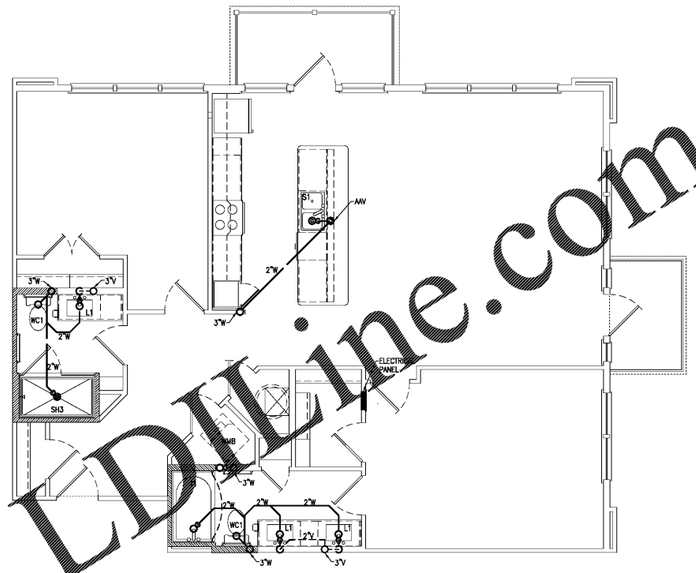

2 Unit B3 - Typical Floor - S,W,&V
Scale: 1/4" = 1'-0" B3-ALT 1 IS SIMILAR

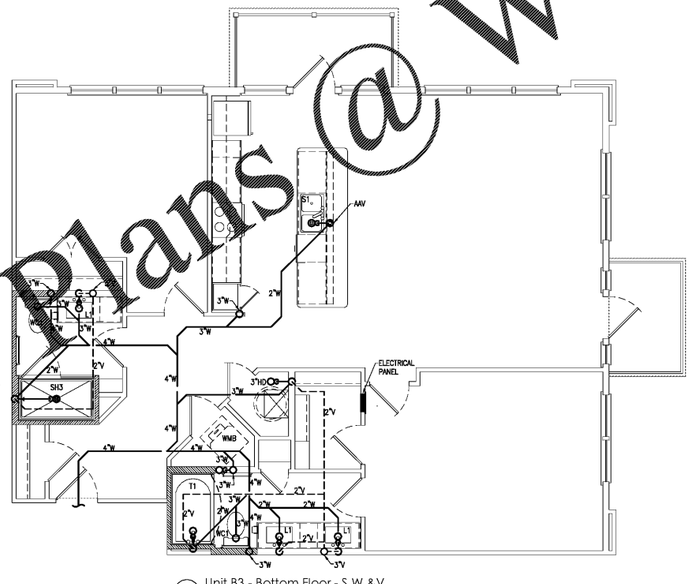

3 Unit B3 - Bottom Floor - S,W,&V
Scale: 1/4" = 1'-0" B3-ALT 1 IS SIMILAR

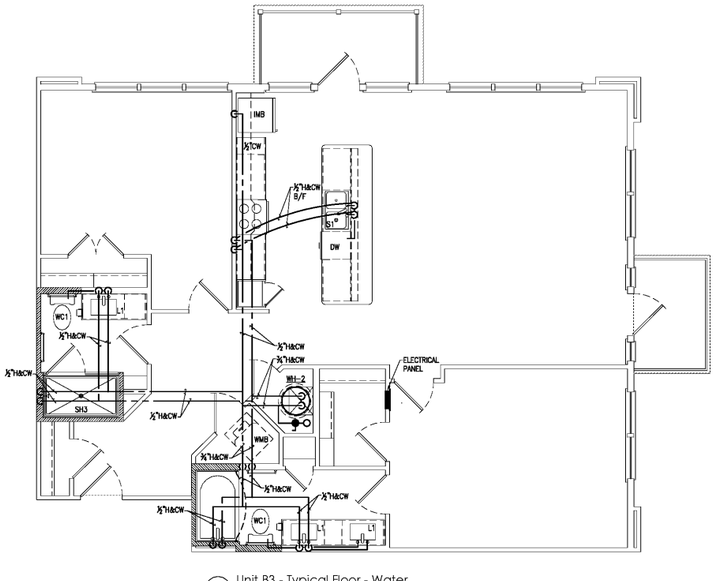

4 Unit B3 - Typical Floor - Water
Scale: 1/4" = 1'-0" B3-ALT 1 IS SIMILAR

Order Plans @ www.LDLine.com

Seal

5-14-2020

2PA
POOLE & POOLE ARCHITECTURE
3736 Winterfield Road, Suite 102
Midlothian, Virginia 23113
Telephone 804.225.0215
www.2pa.net

Project: 1928
CADD File:
Drawn By: NT
Checked By: BE

Permit Release:
May 15, 2020
Construction Release Set:
May 15, 2020

Revisions
No. Date Description

ASI / RFI Revisions
No. Date Description

© 2019 Poole & Poole Architecture, LLC
Drawings and specifications are and shall remain the property of Poole & Poole Architecture, LLC and shall not be used or reproduced in whole or part in any form without prior written consent of Poole & Poole Architecture, LLC.

PHILLIPS ORADEK ENGINEERING, P.C. FIRM # NC3139019
1520 W. Morehead Street
Suite 200
Charlotte, NC 28208
(704) 900-5930 (T)
(704) 942-1827 (F)

This drawing as an instrument of service is and shall remain the property of the Phillips Oradek Engineering, P.C. and the Phillips Oradek Engineering, P.C. shall be deemed the author of this drawing and shall retain all common law, statutory and other reserved rights, including the copyright thereto. This drawing is copyrighted and protected under section 102 of the U.S. Copyright Act 1990. The protection includes but is not limited to design and process description. Unauthorized use of this drawing without the express written permission of Phillips Oradek Engineering, P.C. is prohibited.

Borough 33
an Apartment Community by
33 Broad MF, LLC
in Chattanooga, Tennessee

Drawing Title:
Unit Plan

P1.7

RESIDENTIAL COMMERCIAL