NOTES:
1. SEE P0.X SERIES FOR GENERAL NOTES, SCHEDULES, AND DETAILS.
2. SEE P1.X SERIES FOR UNIT PLAN WATER, WASTE AND VENT PIPING AND FIXTURE TAGS.
3. ALL VERTICAL RISERS SHALL HAVE A WALL CLEANOUT AT THE BASE OF THE STACK.

(1) 6ø VAPOR VENT. SEE P0.3 FOR PIPING DETAIL. UNDERGROUND PIPING BY VAPOR MITIGATION CONSULTANT.

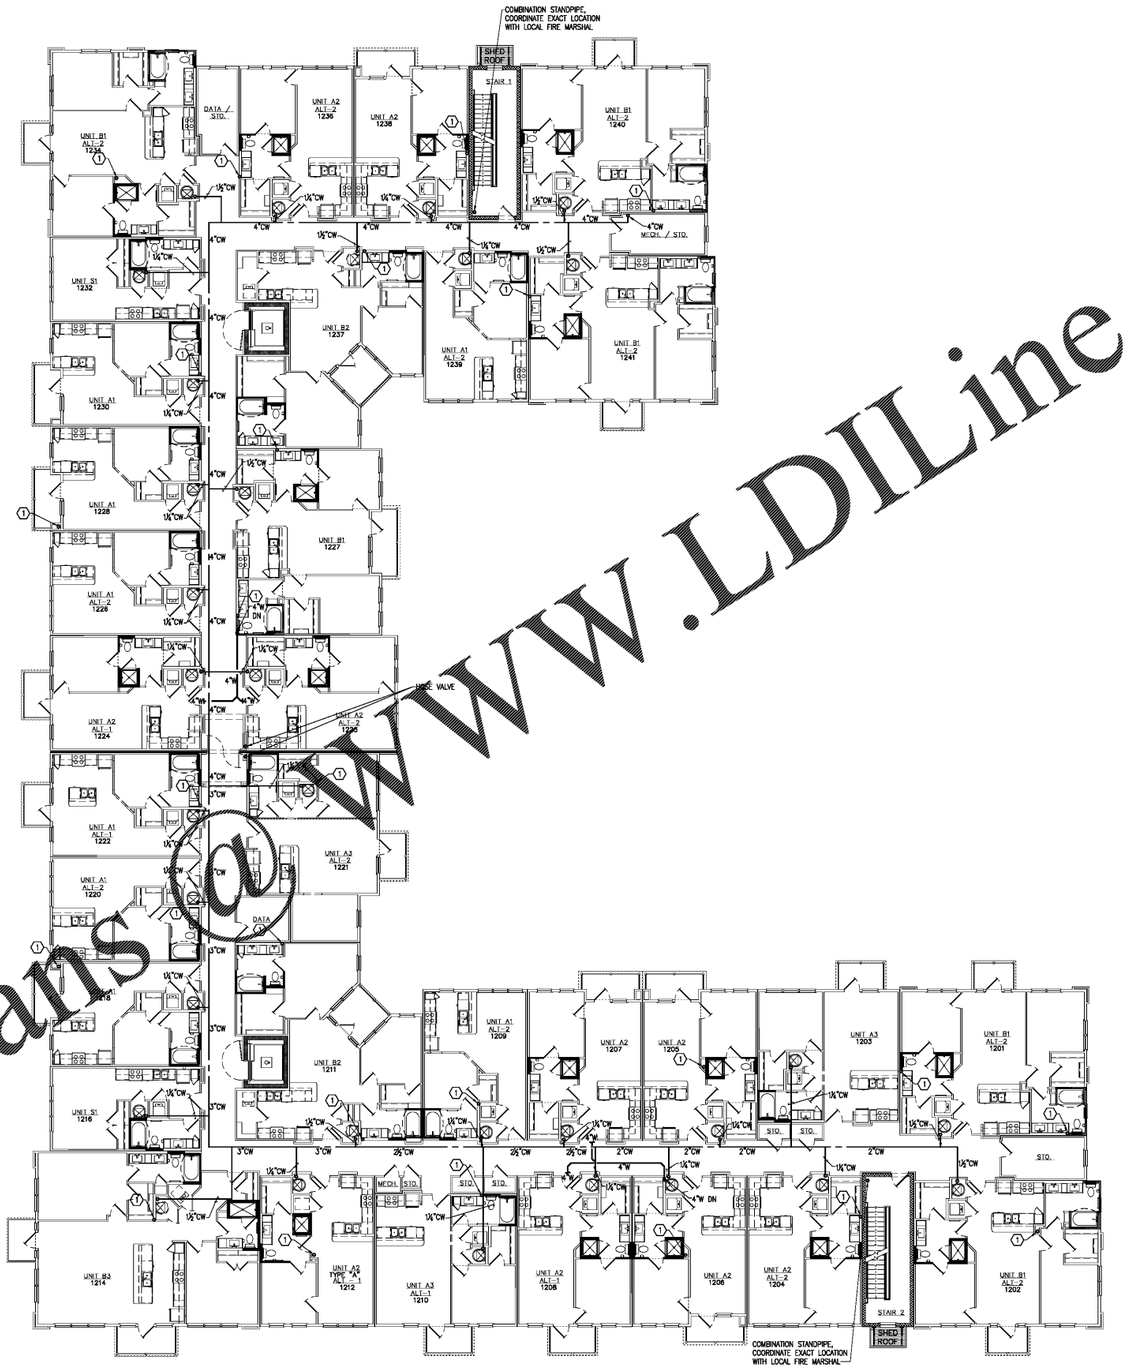

(1) Building 1 - Second Level
Scale: 3/32" = 1'-0"

Plan

Order Plans @ WWW.LDILine.com

Seal

CRAIG KANYON GRAMLEY
REGISTERED ENGINEER
AGRICULTURE
No. 109123
STATE OF TENNESSEE

5-14-2020

2PA
POOLE & POOLE ARCHITECTURE
3736 Winterfield Road, Suite 102
Midlothian, Virginia 23113
Telephone 804.225.0215
www.2pa.net

Project: 1928
CADD File:
Drawn By: NT
Checked By: BE

Permit Release:
May 15, 2020
Construction Release Set:
May 15, 2020

Revisions

No.	Date	Description

ASI / RFI Revisions

No.	Date	Description

© 2019 Poole & Poole Architecture, LLC
Drawings and specifications are and shall remain the property of Poole & Poole Architecture, LLC and shall not be used or reproduced in whole or part in any form without prior written consent of Poole & Poole Architecture, LLC.

PHILLIPS ORADEEK ENGINEERING, P.C. FIRM # NC2199
1520 W. Morehead Street
Suite 100
Charlotte, NC 28208
(704) 900-9506 (T)
(704) 941-9507 (F)

This drawing as an instrument of service is and shall remain the property of the Phillips Oradeek Engineering, P.C. and shall not be reproduced, published or used in any way without the permission of Phillips Oradeek Engineering, P.C. This drawing is copyrighted and protected under section 102 of the U.S. Copyright Act 1990. The protection includes but is not limited to design/process/construction techniques. Unauthorized use of these plans without the express permission of Phillips Oradeek Engineering, P.C. is prohibited.

Borough 33
an Apartment Community by
33 Broad MF, LLC
in Chattanooga, Tennessee

Drawing Title:
Building 1
Building Plan

P2.1b

ISSUED FOR CONSTRUCTION