NOTES:
1. SEE P0.X SERIES FOR GENERAL NOTES, SCHEDULES AND DETAILS.
2. ROOF DRAINAGE BY SCUPPERS AND DOWNSPOUTS PROVIDED BY OTHERS. SEE ARCHITECTURAL AND CIVIL DRAWINGS FOR DETAILS.

(1) 4ø VAPOR VENT. SEE P0.3 FOR PIPING DETAIL. UNDERGROUND PIPING BY VAPOR MITIGATION CONSULTANT.

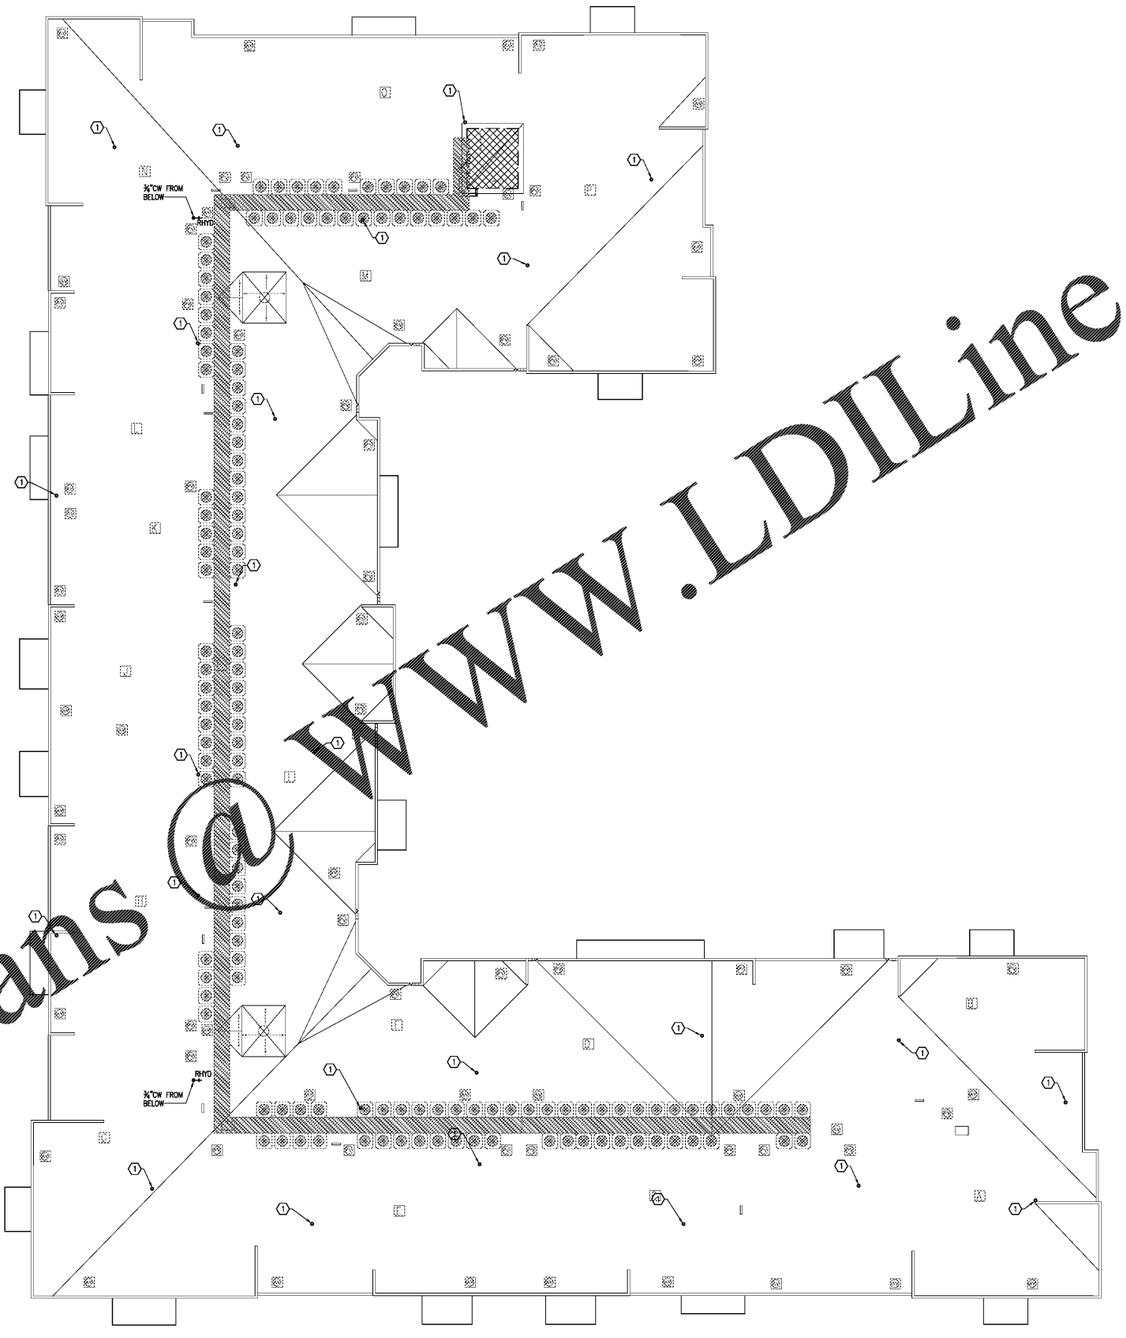


1 Building 1 - Roof Plan
Scale: 3/32" = 1'-0"

Plan

Order Plans @ WWW.LDILine.com

Seal

CRAIG KANYON GRADICK
REGISTERED ENGINEER
AGRICULTURE
No. 109123
STATE OF TENNESSEE

5-14-2020

2PA
POOLE & POOLE ARCHITECTURE
3736 Winterfield Road, Suite 102
Midlothian, Virginia 23113
Telephone 804.225.0215
www.2pa.net

Project: 1928
CADD File:
Drawn By: NT
Checked By: BE

Permit Release:
May 15, 2020
Construction Release Set:
May 15, 2020

Revisions

| No. | Date | Description |
|---|---|---|

ASI / RFI Revisions

| No. | Date | Description |
|---|---|---|

© 2019 Poole & Poole Architecture, LLC
Drawings and specifications are and shall remain the property of Poole & Poole Architecture, LLC and shall not be used or reproduced in whole or part in any form without prior written consent of Poole & Poole Architecture, LLC.

PHILLIPS GRADICK ENGINEERING, P.C.
3100 W. Morehead Street
Suite 350
Charlotte, NC 28208
(704) 966-9936 TEL
(704) 943-7801 FAX

This drawing is an instrument of service and shall remain the property of Phillips Gradick Engineering, P.C. and shall not be reproduced, published or used in any way without the prior written permission of Phillips Gradick Engineering, P.C. This drawing is copyrighted and protected by Section 102 of the U.S. Copyright Act 1990. The copyright notice must not be removed, altered or obscured in any way. Unauthorized use of this drawing without the express written permission of Phillips Gradick Engineering, P.C. is prohibited.

**Borough 33**
an Apartment Community by
33 Broad MF, LLC
in Chattanooga, Tennessee

Drawing Title:
Building 1
Roof Plan

**P2.1e**

REVISED FOR PERMIT SET