NOTES:
1. SEE P0.X SERIES FOR GENERAL NOTES, SCHEDULES, AND DETAILS.
2. SEE P1.X SERIES FOR UNIT PLAN WATER, WASTE AND VENT PIPING AND FIXTURE TAGS.
3. ALL VERTICAL RISERS SHALL HAVE A WALL CLEANOUT AT THE BASE OF THE STACK.

(1) 4ø VAPOR VENT. SEE P0.3 FOR PIPING DETAIL. UNDERGROUND PIPING BY VAPOR MITIGATION CONSULTANT.

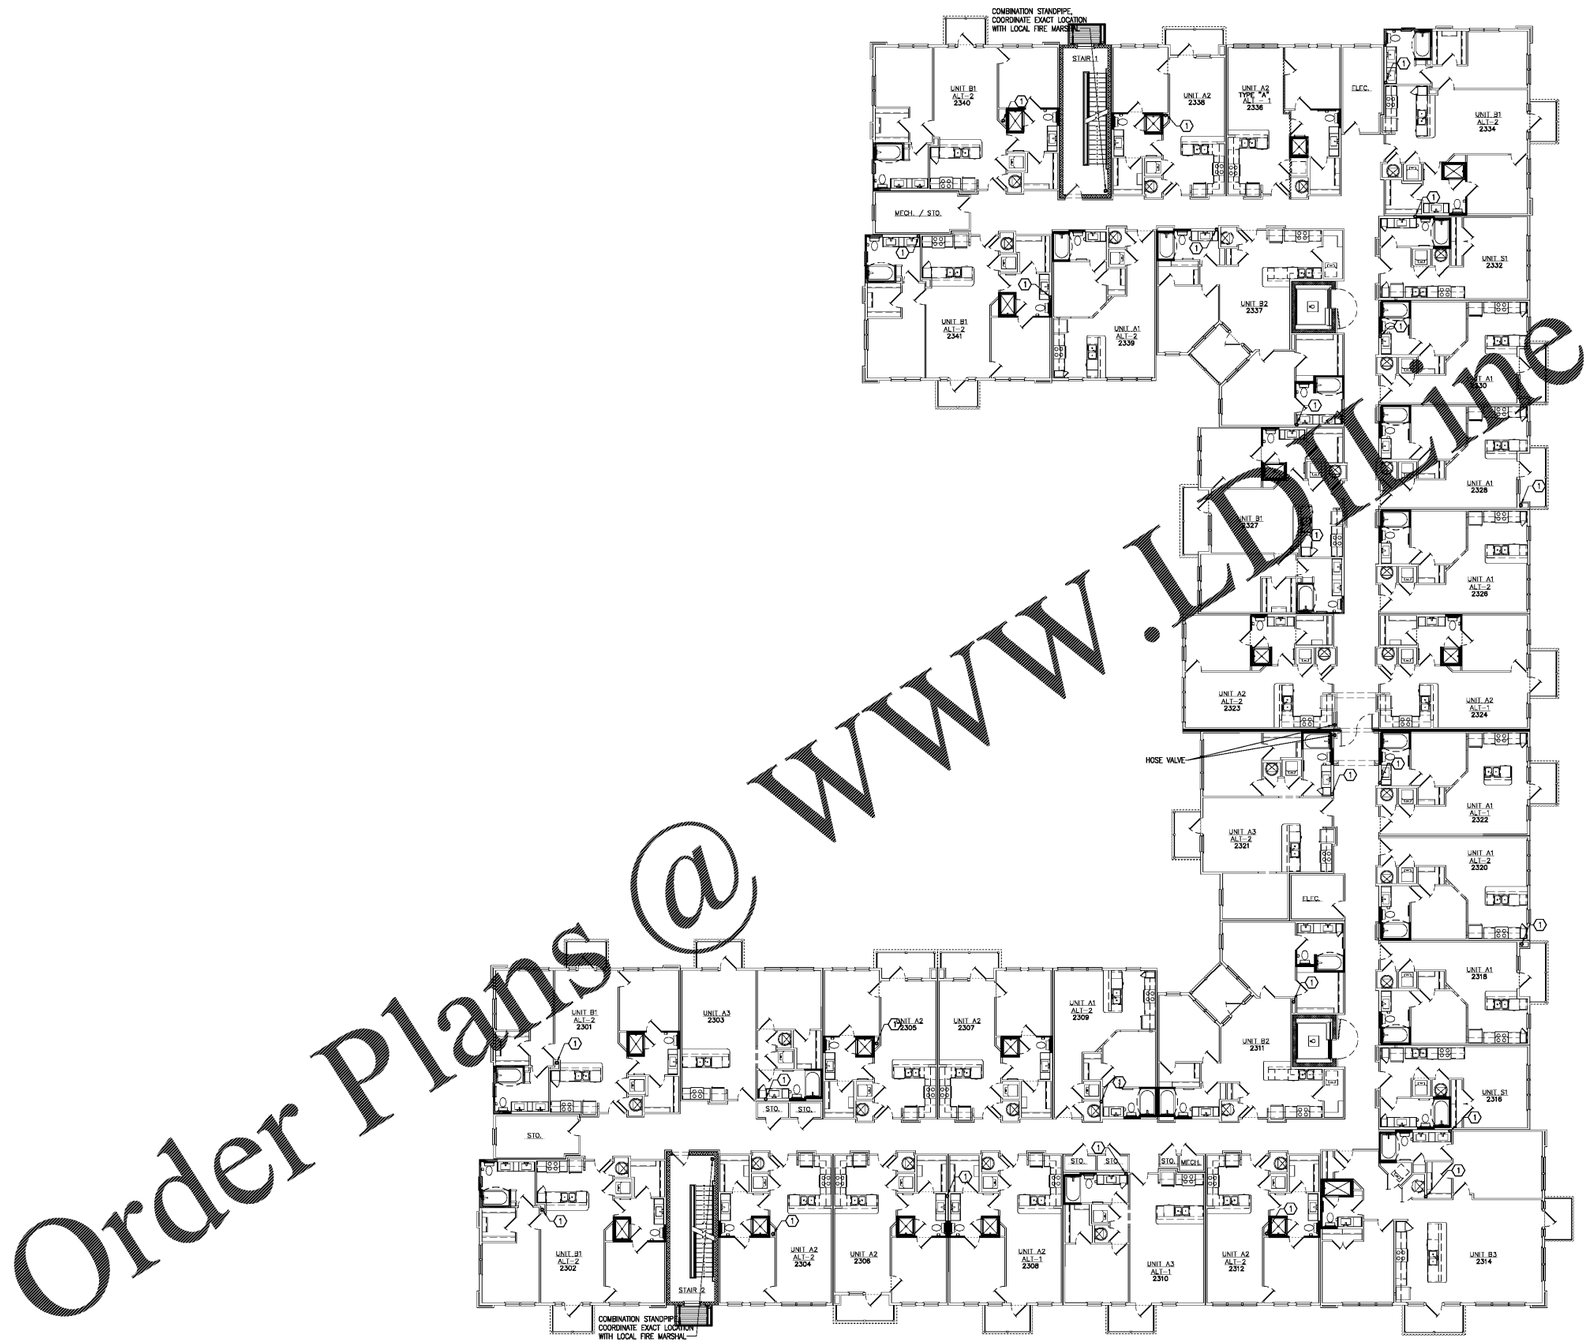


(1) Building 2 - Third Level
Scale: 3/32" = 1'-0"

Plan

Order Plans @ www.LDHome.com

Seal

CRAIG KANYON GRADICK
REGISTERED ENGINEER
AGRICULTURE
No. 109123
STATE OF TENNESSEE

5-14-2020

2PA
POOLE & POOLE ARCHITECTURE
3736 Winterfield Road, Suite 102
Midlothian, Virginia 23113
Telephone 804.225.0215
www.2pa.net

Project: 1928
CADD File:
Drawn By: NT
Checked By: BE

Permit Release:
May 15, 2020
Construction Release Set:
May 15, 2020

Revisions

| No. | Date | Description |
|---|---|---|

ASI / RFI Revisions

| No. | Date | Description |
|---|---|---|

© 2019 Poole & Poole Architecture, LLC
Drawings and specifications are and shall remain the property of Poole & Poole Architecture, LLC and shall not be used or reproduced in whole or part in any form without prior written consent of Poole & Poole Architecture, LLC.

PHILIP GRADICK ENGINEERING, P.C. PGE # MC21901
2320 W. Moreland Street
Suite 100
Wilmington, NC 28405
(704) 965-9595 TEL
(704) 841-5851 FAX

This drawing is an instrument of service and shall remain the property of the Philip Gradick Engineering, P.C. and shall not be reproduced, published or used in any way without the permission of Philip Gradick Engineering, P.C. All rights reserved under section 102 of the U.S. Copyright Act 1967. The ownership includes but is not limited to design and construction techniques. Unauthorized use of these plans without the express written permission of Philip Gradick Engineering, P.C. is prohibited.

**Borough 33**
an Apartment Community by
33 Broad MF, LLC
in Chattanooga, Tennessee

Drawing Title:
Building 2
Building Plan

**P2.2c**

NOT FOR CONSTRUCTION