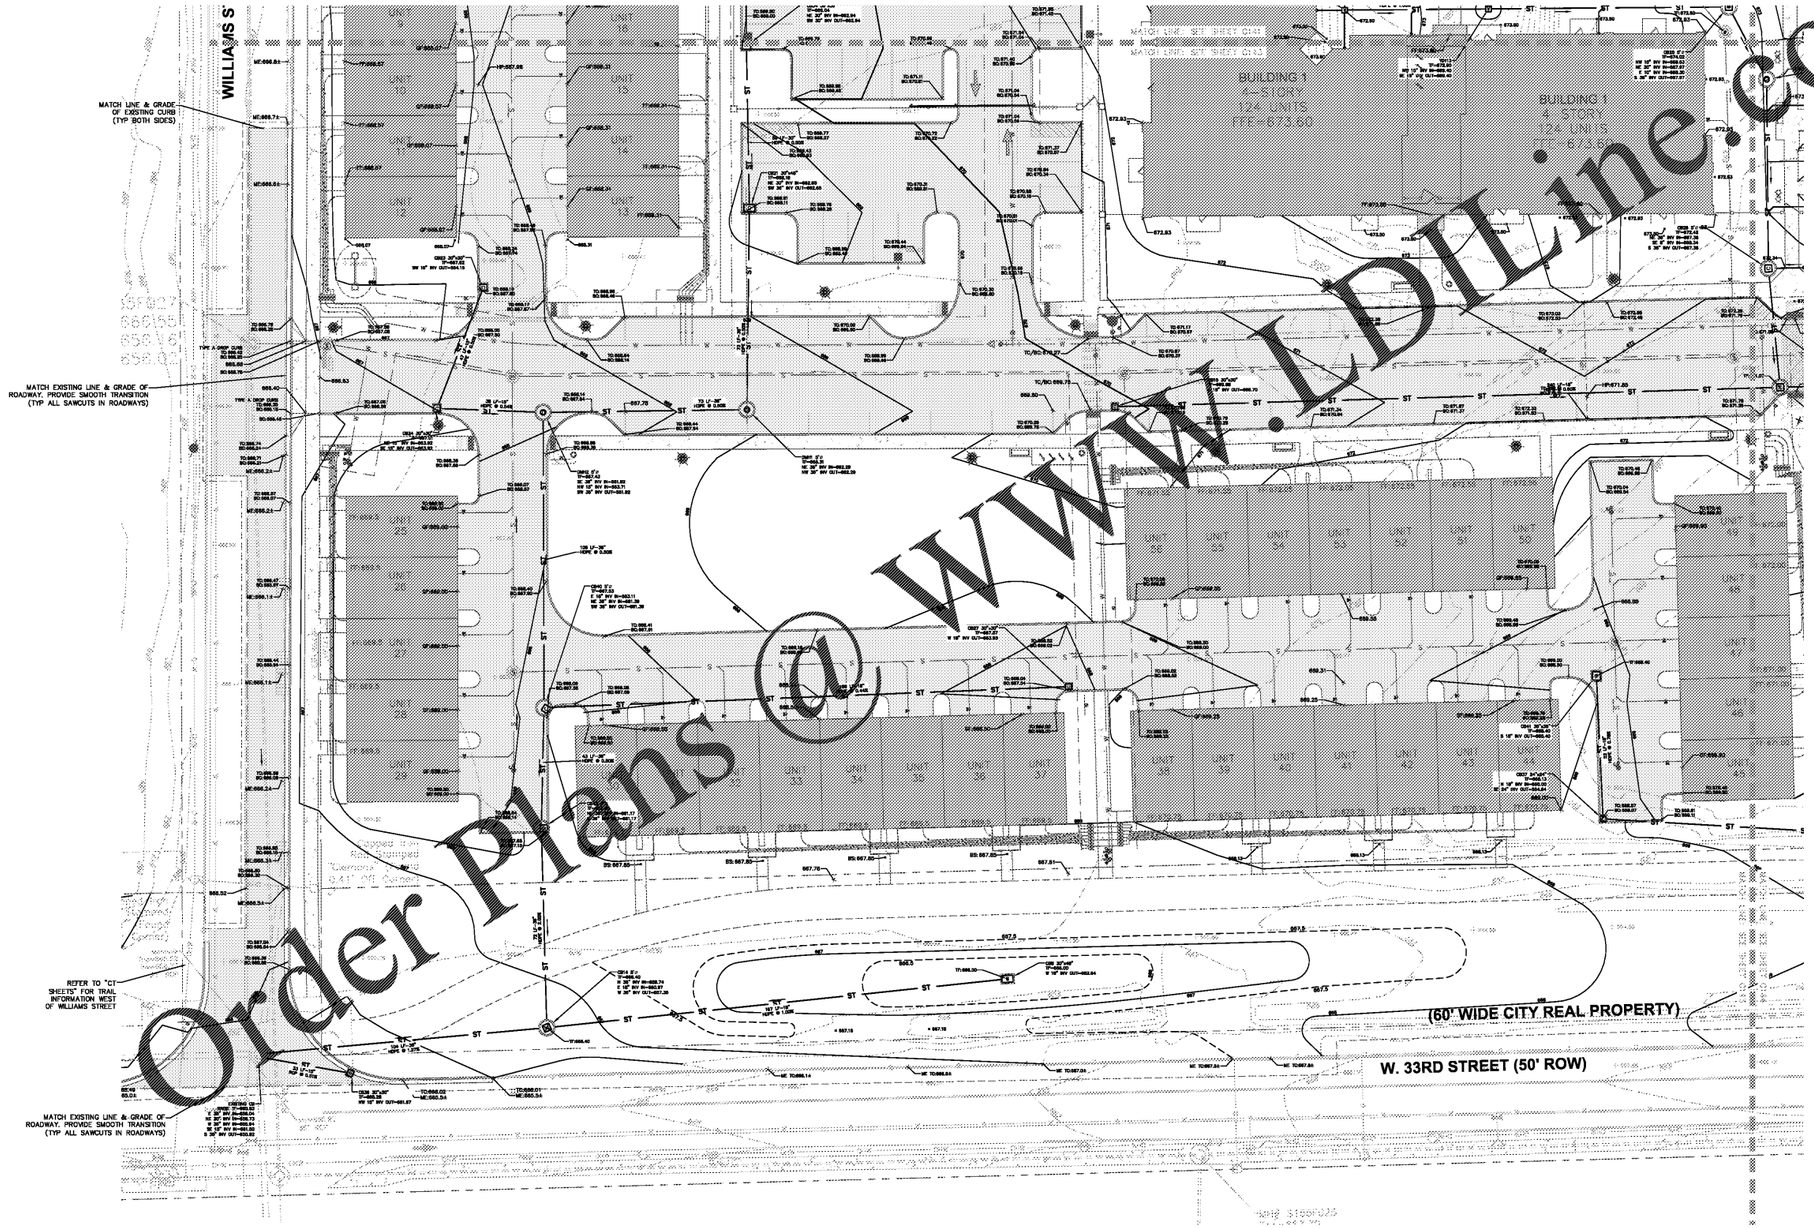

Order Plans @ www.LDLine.com

PETER NORMANDIA
REGISTERED
No. 120276
STATE OF TENNESSEE
LICENSED PROFESSIONAL ENGINEER
5/11/20

ALL RIGHTS RESERVED. NO REPRODUCTION OF ALL OR ANY PORTION OF THIS DRAWING IS ALLOWED WITHOUT THE PRIOR WRITTEN PERMISSION OF H. DEAN MANSER, EMPLOYER, OR ARCHITECT.
ELECTRONIC ARCHITECTURAL FILES ARE NOT TO BE REVISED AND ANY ALTERATION BY A PERSON OTHER THAN THE AUTHOR WITHOUT HIS/HER APPROVAL SHALL CAUSE ANY AND ALL LIABILITY

ORIGINAL SCALE IN INCHES
0 1 2 3

CHAZEN ENGINEERING CONSULTANTS, LLC
2416 21st Ave South (Suite 103) Nashville, Tennessee 37212 Phone: (615) 366-1258
1426 Williams Street (Suite 12) Chattanooga, Tennessee 37408 Phone: (423) 541-4370
Knoxville KY Office: 9 Wells Branch Way, Suite 400 Knoxville, KY 40914 Phone: (859) 801-8010
Birmingham Office: 20 Eastern Street (Suite 100) Birmingham, Alabama 35209 Phone: (205) 871-3013
Capital District Office: 547 Park Street (Suite 208) Montpelier, Vermont 05602 Phone: (802) 434-3880
New York Locations: 21 Fox Street Poughkeepsie, New York 12601 Phone: (845) 454-3980

rev.	date	description

ISSUED FOR CITY OF CHATTANOOGA LAND DISTURBANCE PERMIT

FOUNDRY33 - RESIDENTIAL DEVELOPMENT

GRADING AND DRAINAGE ENLARGEMENT PLAN

CITY OF CHATTANOOGA, HAMILTON COUNTY, TN

drawn TCC	checked TCC
date 5/11/2020	scale 1"=20'
project no. 11916.01	
sheet no. C143	

Drawing Name: Z:\projects\11900-11999\11916-01 - 33rd & Broad Nejand\CMD\02_CIVIL\C144_11916-01_GRADING AND DRAINAGE.dwg
Xref's Attached: XRAE' COMBINED-XLS_11916-01_XSB_11916-01_30x42; XLAYOUT_11916.01
Date Printed: May 12, 2020, 4:05pm