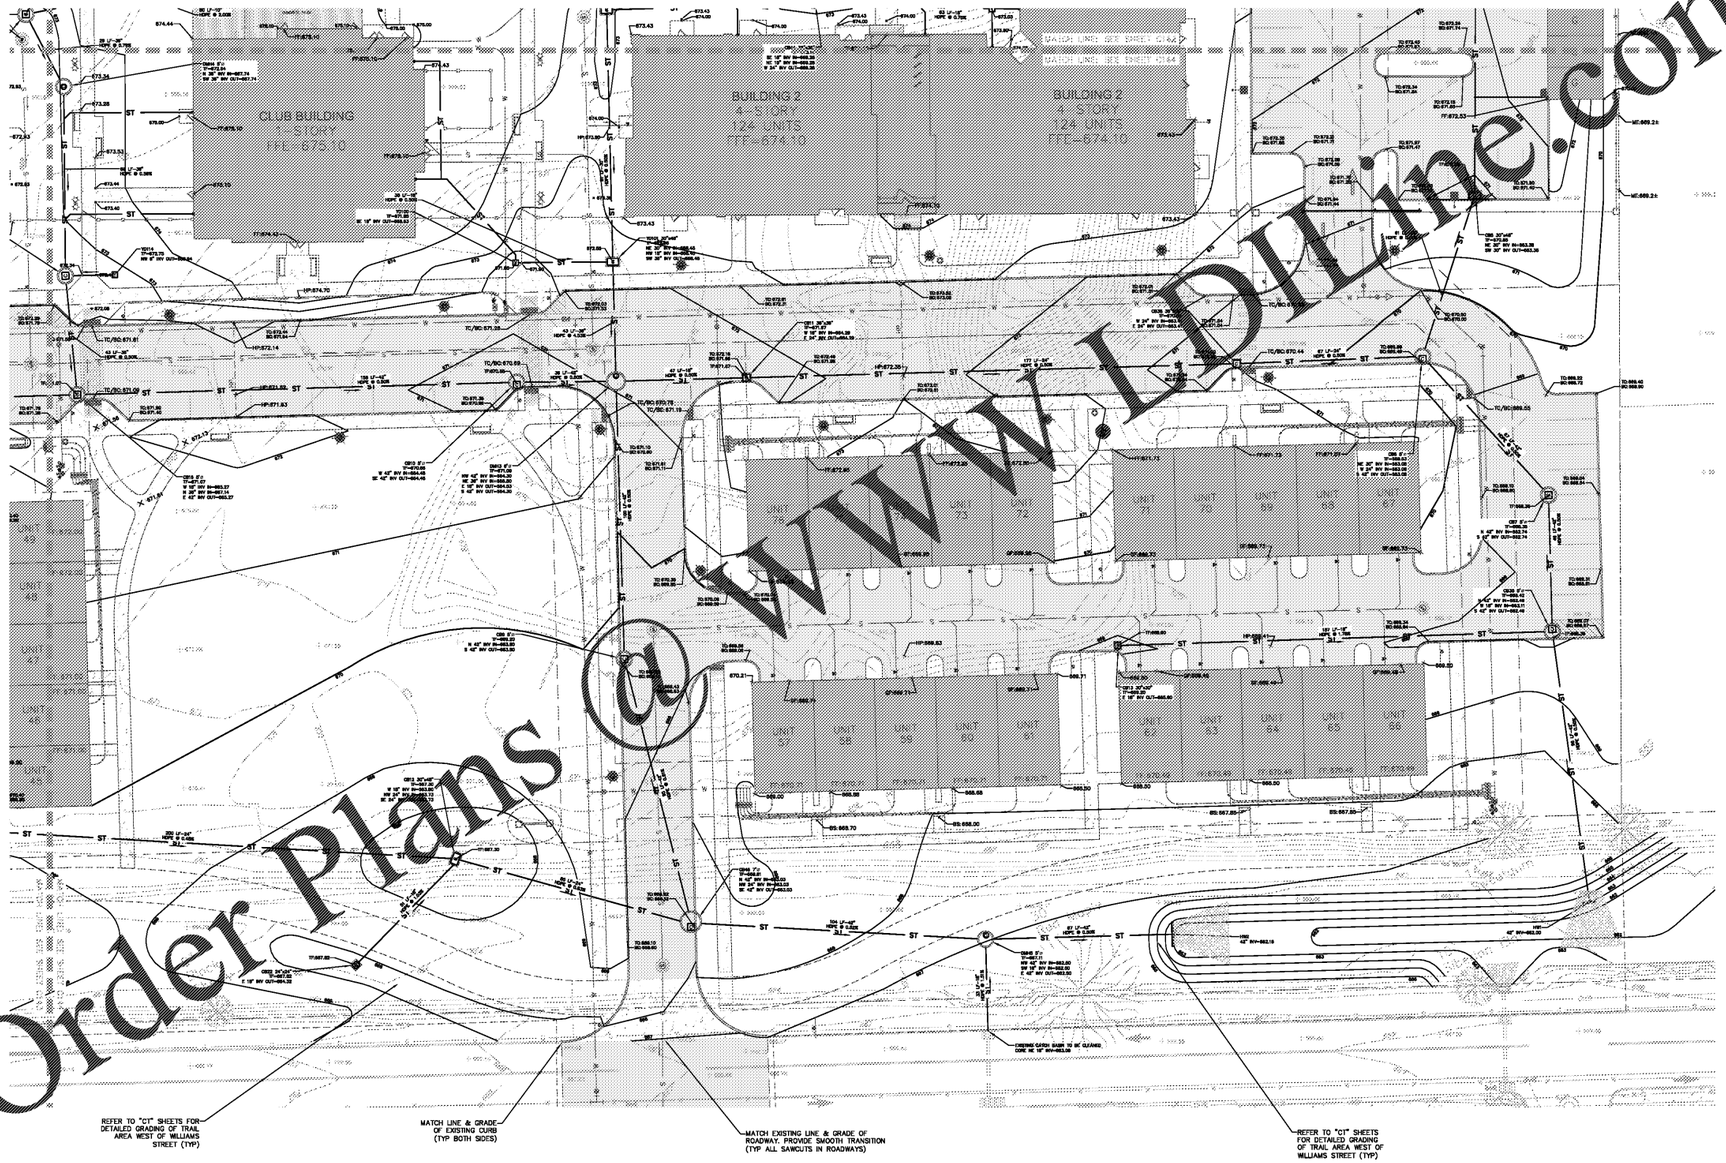

Order Plans @ WWLDLine.com

PETER KOMANOFF
REGISTERED ENGINEER
No. 112324
STATE OF TENNESSEE
5/11/20

ALL ACT OF REPRODUCTION OF A SEALED DOCUMENT, IN WHOLE OR IN PART, WITHOUT THE PERMISSION OF A SEALING ENGINEER, OR ARCHITECT, IS ILLEGAL. ANY ALTERATION OF A DOCUMENT BEARING A SEAL, WITHOUT THE SEAL OF THE ENGINEER OR ARCHITECT, IS ILLEGAL.

0 1 2 3
ORIGINAL SCALE IN INCHES

CHAZEN ENGINEERING CONSULTANTS, LLC
2416 21st Ave South (Suite 103)
Nashville, Tennessee 37212
Phone: (615) 385-1298

1426 Williams Street (Suite 12)
Chattanooga, Tennessee 37408
Phone: (423) 648-0370

New York Headquarters:
21 Fox Street
Poughkeepsie, New York 12601
Phone: (845) 454-3980

Capital District Office:
247 New Scotland Road
Albany, New York 12208
Phone: (518) 272-0050

North County Office:
20 Ft. Ethan Allen Street, Suite 100
Burlington, Vermont 05401
Phone: (802) 859-0013

Rochester NY Office:
1 Mark Brewer Way, Suite 800
Rochester, New York 14624
Phone: (585) 557-4010

rev.	date	description

ISSUED FOR CITY OF CHATTANOOGA LAND DISTURBANCE PERMIT

FOUNDRY33 - RESIDENTIAL DEVELOPMENT

GRADING AND DRAINAGE ENLARGEMENT PLAN

CITY OF CHATTANOOGA, HAMILTON COUNTY, TN

drawn TCC	checked TCC
date 5/11/2020	scale 1"=20'
project no. 11916.01	
sheet no. C144	

Drawing Name: Z:\projects\11900-11999\11916-01 - 33rd & Broad Neyland\DWG\02_C141_C144_11916-01_GRADING AND DRAINAGE.dwg
Xref's Attached: XBASE-COMBINED-RLS_11916-01; XTB_11916-01_3D=42; XLAYOUT_11916.01
Date Printed: May 12, 2020, 4:07pm