


1 TRAIL EXISTING CONDITIONS, DEMOLITION, INTIAL & INTERMEIATE EROSION & SEDIMENT CONTROL (BROAD TO WILLIAMS)
SCALE: 1"=30'

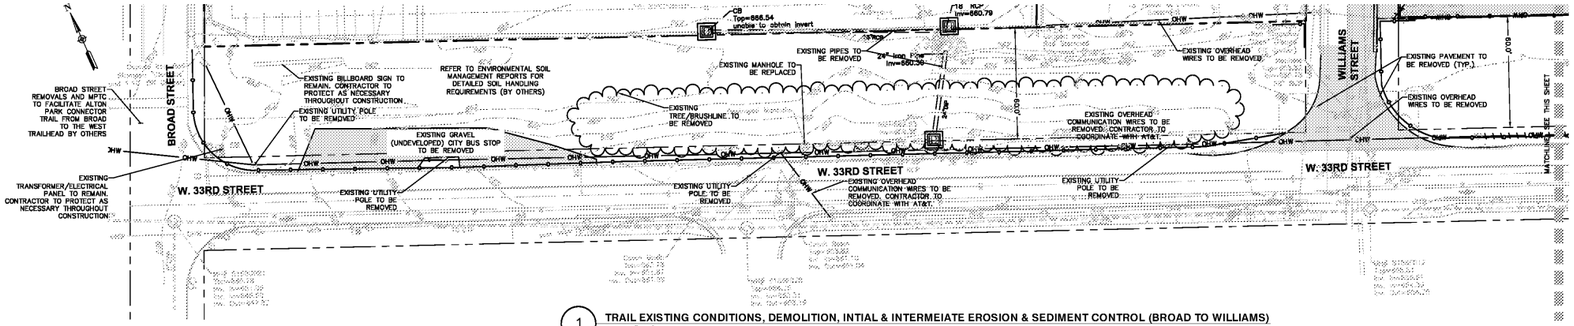


2 TRAIL EXISTING CONDITIONS, DEMOLITION, INTIAL & INTERMEIATE EROSION & SEDIMENT CONTROL (WILLIAMS TO DELONG)
SCALE: 1"=30'

## CHATTANOOGA LDO NOTES:

1. WATER QUALITY WATERCOURSE BUFFERS – THERE SHALL BE NO CLEARING, GRADING, CONSTRUCTION, STORAGE, OR DISTURBANCE OF VEGETATION EXCEPT AS PERMITTED IN WRITING BY THE CITY OF CHATTANOOGA'S SITE DEVELOPMENT MANAGER.
2. WITHIN TREE CONSERVATION AREAS, WATER QUALITY BUFFERS, OR OTHER PROTECTED AREAS, THERE SHALL BE NO PARKING, STORAGE, STOCKPILING, CONCRETE WASHOUT, DISTURBANCE, OR OTHER CONSTRUCTION ACTIVITIES THAT WOULD BE DETRIMENTAL TO THE CONDITION OF THE AREA.
3. PRIOR TO CLEARING OR GRADING, ALL WATER QUALITY BUFFERS (STREAM, WETLAND, ETC.), FLOODWAYS, AND OTHER UNDISTURBED AND ASSOCIATED BUFFERS SHALL BE STAKED IN THE FIELD AT 50' O.C. (MAX) BY A PROFESSIONAL LAND SURVEYOR.
4. ALL AREAS NOT TO BE DISTURBED, INCLUDING WATER QUALITY BUFFERS, SHALL BE CLEARLY STAKED AND MARKED, WITH STAKES AT 50' O.C. (MAX), IN THE FIELD WITH HIGH-VISIBILITY FENCE AND APPROVED BY THE CITY OF CHATTANOOGA STORMWATER INSPECTOR PRIOR TO ANY CLEARING OR GRADING.
5. PRIOR TO FINAL ACCEPTANCE BY CITY ENGINEER AND/OR ISSUANCE OF ANY CERTIFICATE OF OCCUPANCY, THE OWNER OR OWNER'S AGENT SHALL:
   - SUBMIT AN INVENTORY OF THE CONSTRUCTED STORMWATER DRAINAGE SYSTEM, WHETHER PUBLIC OR PRIVATE, TO THE CITY OF CHATTANOOGA IN ELECTRONIC FORMAT. ELECTRONIC AS-BUILT DRAWINGS IN TENNESSEE STATE PLANE COORDINATES SHALL BE SUBMITTED IN AUTOCAD AND PDF FORMAT AND SHALL SHOW PLAINLY THE APPROVED AND CONSTRUCTED LAYOUT OF THE STORMWATER SYSTEMS. THE AS-BUILT DRAWING(S) SHALL INCLUDE ALL STORMWATER FEATURES, WHETHER NEW OR EXISTING, INCLUDING THE OUTFALL TO THE CITY DRAINAGE SYSTEM (EX: CATCH BASINS, CONDUITS, HYDROLOGIC FEATURES INCLUDING PONDS, STREAMS, CULVERT INLETS AND OUTFALLS, ALL PERVIOUS SURFACES, ETC.).
   - COMPLY WITH ALL PERMANENT LANDSCAPE REQUIREMENTS AND SCHEDULE A LANDSCAPE INSPECTION WITH THE CITY OF CHATTANOOGA'S STORMWATER INSPECTOR. AN APPOINTMENT MAY BE MADE BY CALLING THE STORMWATER INSPECTOR A MINIMUM OF TWO BUSINESS DAYS BEFORE THE DESIRED INSPECTION APPOINTMENT.
   - ALL EROSION AND SEDIMENT CONTROL PRACTICES MUST COMPLY WITH THE CURRENT EDITION OF THE TN EROSION & SEDIMENT CONTROL MANUAL, THE CITY OF CHATTANOOGA BMP MANUAL, AND THE TDEC CONSTRUCTION GENERAL PERMIT (IF APPLICABLE).

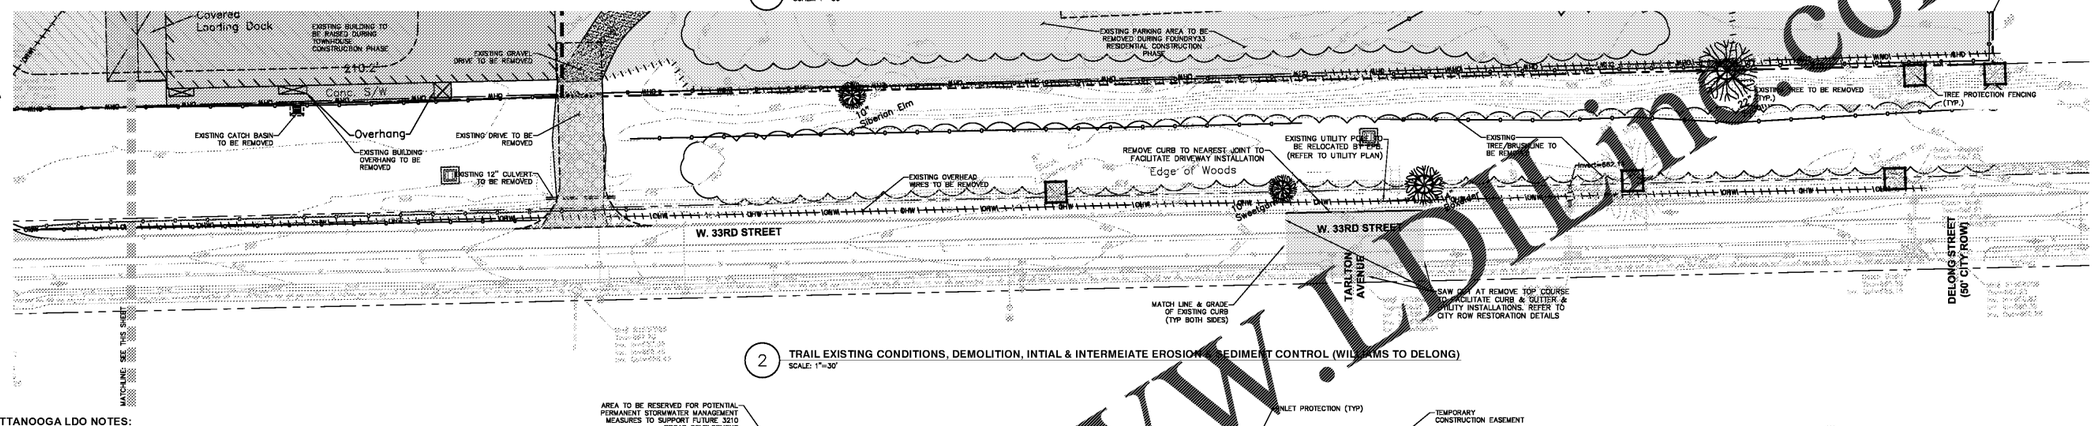


3 TRAIL GRADING AND INTERMEDIATE EROSION & SEDIMENT CONTROL (BROAD TO WILLIAMS)
SCALE: 1"=30'

## ENVIRONMENTAL NOTES:

1. REFER TO BROWNFIELD SOILS MANAGEMENT REPORTS FOR SOIL HANDLING AND CAPPING REQUIREMENTS ON THE TRAIL.

## ALTON PARK CONNECTOR TRAIL NOTE:

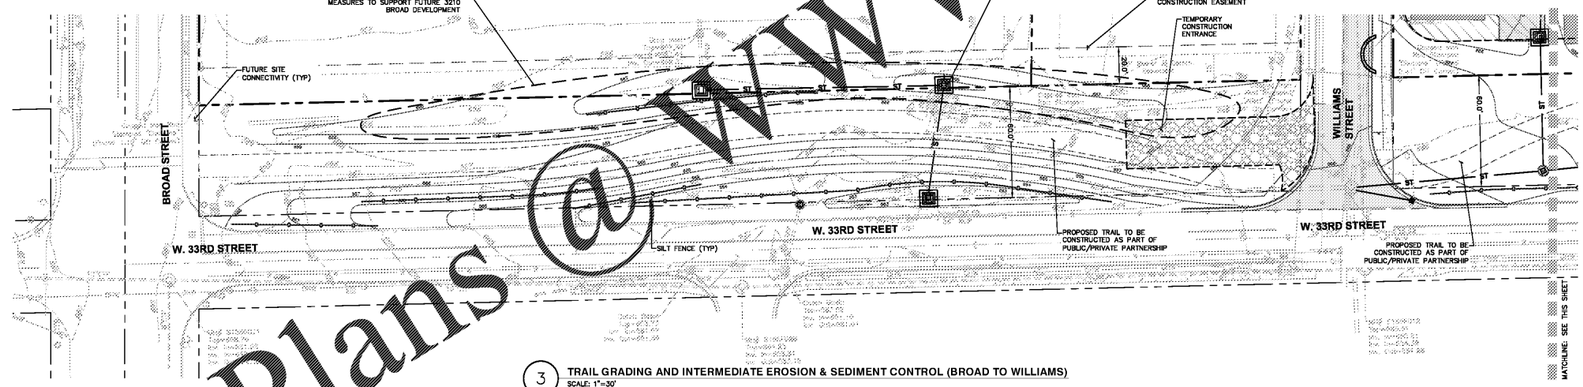AS PART OF THE PUBLIC PRIVATE PARTNERSHIP (PPP) WITH THE CITY OF CHATTANOOGA, THE APPLICANT OF THE FOUNDRY33 DEVELOPMENT IS PROPOSING TO CONSTRUCT A PORTION OF THE ALTON PARK CONNECTOR TRAIL BETWEEN BROAD STREET AND DELONG STREET. HOWEVER, UNTIL THE PPP CAN MUTUALLY AGREE UPON A FINAL TRAIL CONFIGURATION AND ALIGNMENT, THESE PLANS AND ASSOCIATED STORMWATER MANAGEMENT REPORT WILL CAN ONLY DEMONSTRATE INITIAL EARTHWORK ACTIVITIES FOR TRAIL CONSTRUCTION (I.E. CLEARING, ROUGH GRADING, AND EROSION AND SEDIMENT CONTROL).

ONCE THE PPP AGREES UPON A FINAL TRAIL CONFIGURATION AND ALIGNMENT, THESE PLANS AND ASSOCIATED STORMWATER MANAGEMENT REPORT WILL BE AMENDED TO A COMMENSURATE LEVEL OF DETAIL TO FINALIZE TRAIL CONSTRUCTION.




4 TRAIL GRADING AND INTERMEDIATE EROSION & SEDIMENT CONTROL (WILLIAMS TO DELONG)
SCALE: 1"=30'

Order Plans @ WWW.LDTline.com

PETER NORMANDIN 12 REGISTERED LANDSCAPE ARCHITECT STATE OF TENNESSEE 5/11/20

AS AN INSTRUMENT OF SERVICE, THE CONTENTS OF THIS PLAN IS THE PROPERTY OF CHAZEN ENGINEERING CONSULTANTS, LLC AND IS NOT TO BE USED, IN WHOLE OR IN PART, FOR ANY OTHER PROJECT WITHOUT THE EXPRESS WRITTEN CONSENT OF CHAZEN ENGINEERING CONSULTANTS, LLC.

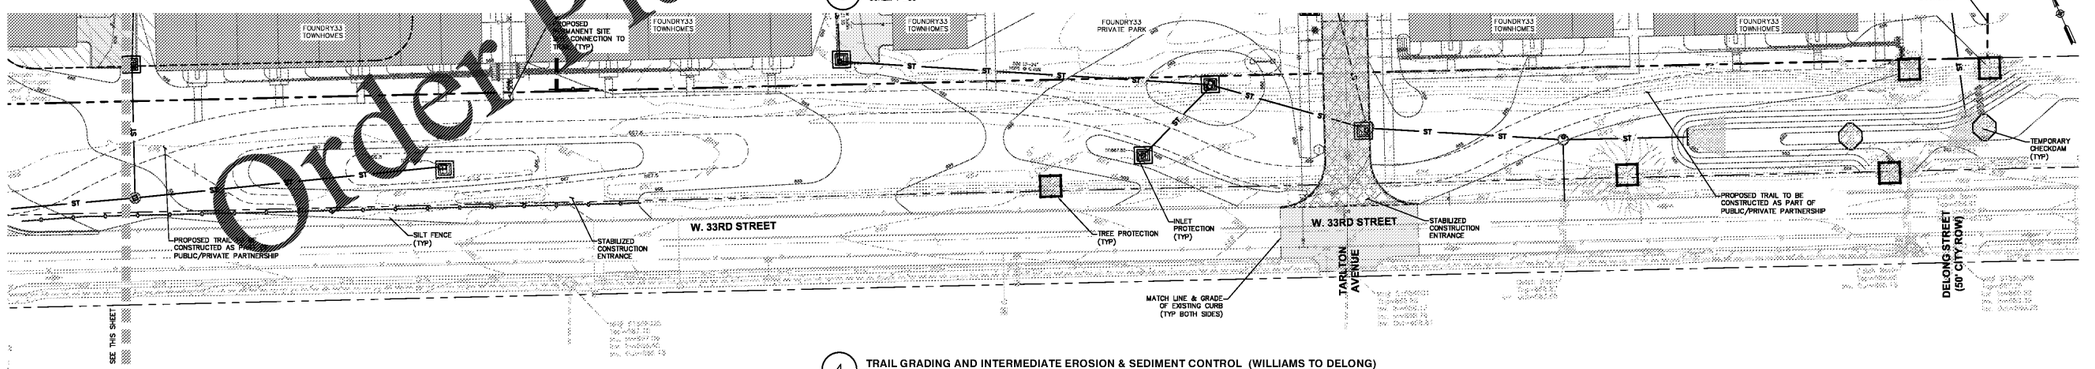ORIGINAL SCALE IN INCHES

CHAZEN ENGINEERING CONSULTANTS, LLC
2416 21st Ave South (Suite 103) Nashville, Tennessee 37212 Phone: (615) 300-3268
1426 Williams Street (Suite 12) Chattanooga, Tennessee 37408 Phone: (423) 541-5370
Knoxville KY Office: Martin Driving, Suite 600 Knoxville, TN 37919 Phone: (865) 951-4010
Orgitol Retreat Office: 247 Fox Street Orgitol, TN 37769 Phone: (865) 272-2005
Mid-South Office: 20 Exchange Place, Suite 1100 Memphis, TN 38103 Phone: (901) 881-2013