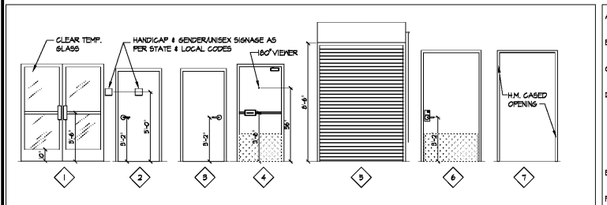

A. ALL HARDWARE LISTED BELOW SHALL BE SUPPLIED BY L.L., UNLESS OTHERWISE NOTED

B. ALL HARDWARE SHALL HAVE SATIN CHROME FINISH, UNLESS OTHERWISE NOTED.

C. OPENING SHALL BE MINIMUM OF 32" WIDE WHEN DOORS ARE AT A RIGHT ANGLE TO THE CLOSED POSITION.

D. MAX EFFORT TO OPERATE DOOR SHALL NOT EXCEED 8.5 POINTS FOR EXTERIOR DOORS AND 5 POUNDS FOR INTERIOR DOORS WITH A PULL OF PUSH EFFORT BEING APPLIED AT RIGHT ANGLES TO HINGED DOORS AND AT THE CENTER PLANE OF SLIDING OR FOLDING DOORS. COMPENSATING DEVICES OR AUTOMATIC DOOR OPERATIONS MAY BE UTILIZED TO MEET THE ABOVE STANDARDS. WHEN FIRE DOORS ARE REQUIRED, THE MAX EFFORT TO OPERATE THE DOORWAY MAY BE INCREASED NOT TO EXCEED 14 POUNDS WITH CLOSURE.

E. INTERIOR METAL DOORS SHALL BE 20 GA. ALL EXTERIOR DOORS SHALL BE 18 GA.

F. HAND ACTIVATED DOOR OPENING HARDWARE SHALL BE CENTERED BETWEEN 30" AND 44" ABOVE THE FINISHED FLOOR.

1 DOOR TYPES

A DOOR/HARDWARE NOTES

SET# 1A - SALES/CORRIDOR DOOR
SET# 1B - CORRIDOR STOCKROOM DOOR

CLOSER:	NORTON 8501-H, HINGE SIDE MTD, (SET TO BE 5LB. MAX OPENING FORCE) ADJUST MOUNTING POINTS FOR MIN. 120& ROTATION.
HINGES:	HAGER AB550, 1-1\ PAIR STAINLESS STEEL MARKAR, ASSA ABLOY HINGE #BB123, SUPPORT PIVOT, US26.
PULL 1A:	HAGER 4"x16" #3LL FULL PLATE W/4LL FULL STAINLESS #4 FINISHED METAL (SALES/CORRIDOR)
PUSH 1A:	HAGER 4"x16" #3105 PUSH PLATE STAINLESS #4 FINISHED METAL W/ STAINLESS #4, FINISHED METAL COUNTERSUNK SCREWS (SALES/CORRIDOR).
LOCK 1B:	KABA-E-PLEX 2000 SERIES W/ POWERSTAR OPTION, 7-PIN BEST ACCEPTABLE CORE, SATIN CHROME FINISH. *USED ONLY ON CORRIDOR/STOCKROOM DOOR WHEN EGRESS CORRIDORS ARE REQ'D & SHOWN ON PLAN.
STOP:	IVES #445 WALL MTD. OR #446 FLOOR MTD. AS REQ'D US26D
KICK PLATE:	46"x24" 16 GA. KICK PLATE. INSTALL W/S.S. COUNTERSINK SCREWS ON PUSH SIDE.
SILENCER:	RESILIENT TYPE, REMOVABLE FOR REPLACEMENT, 3 EACH DOOR, MTD. IN FRAME.
SMOKE SEAL:	'PEMKO' #588D (USE AT RATED DOORS ONLY)
FOOT:	HOLD OPEN FOOT, HAGER 270D- US26D

SET# 2A - TOILET, #2B - MANAGER'S OFFICE, #2C - EXCESS AREA/ BREAKROOM DOORS

HINGES:	HAGER AB550, 1-1\ PAIR STAINLESS STEEL.
LOCK 2A:	STANLEY MANUF. - BEST 4K3-0-L-15-STK-626 (26D) (TOILET)
LOCK 2B:	STANLEY MANUF. - BEST 4K3-7-AB-15D-STK-626 (26D) (MANAGER'S & EXCESS AREA)
LOCK 2C:	KABA-E-PLEX 2000 SERIES WITH POWERSTAR OPTION, 7-PIN BEST ACCEPTABLE CORE, SATIN CHROME FINISH (BREAKROOM)
STOP:	IVES #436 FLOOR MTD. W/ RISER AS REQ'D., US26D
SILENCER:	RESILIENT TYPE, REMOVABLE FOR REPLACEMENT, 3 EACH DOOR, MOUNTED IN FRAME.
FOOT:	HOLD OPEN FOOT, HAGER 270D- US26D. * ONLY INSTALL IN LOCATIONS WHERE CLOSERS

EXCESS STORAGE AREAS THAT CONTAIN THE SPACES ELECTRICAL PANELS MAY REQUIRE A KNOX BOX AND A SIGN STATING 'ELECTRICAL ROOM' FOR THE FIRE DEPARTMENT'S ACCESS. CONFIRM WITH LOCAL JURISDICTIONS PRIOR TO PURCHASE AND INSTALLATION

SET# 3 - EXIT DOOR WITH PANIC HARDWARE

CLOSER:	NORTON 8501-H, HINGE SIDE MTD, HOLD-OPEN OPERATION. (SET TO BE 5LB. MAX OPENING FORCE) INCLUDE HOLD OPEN CLOSER, TYP. OF 1. *NEW CLOSER TO BE INSTALLED ON ALL (E) DOORS. ADJUST MOUNTING POINTS FOR MIN. 120& ROTATION.
HINGES:	HAGER AB550, 1-1\ PAIR STAINLESS STEEL MARKAR, ASSA ABLOY HINGE #BB123, SUPPORT PIVOT, US26.
EXIT DEVICE:	ALARM EXIT DEVICE SINGLE DOOR: DETEX #V40XEBWA WEATHERIZED ALARMED RIM DOUBLE DOOR: DETEX #V40XEBWA WEATHERIZED ALARMED RIM EXIT DEVICE DDH-2250 & #4 DOUBLE DOOR STRIKE (ACTIVE & INACTIVE LEAF) VERTICAL ROD EXIT DEVICE EXIT DEVICE TO HAVE '7-PIN' BEST ACCEPTABLE CYLINDER. NEW EXIT DEVICE TO BE INSTALLED ON ALL
STOP:	HAGER 270C
KICK PLATE:	IVES #436 FLOOR MTD. WITH RISER AS REQ'D, US26D. 46"x24" 16 GA. KICK PLATE. INSTALL W/S.S. COUNTERSUNK SCREWS ON PUSH SIDE. *VERIFY SIZE WITH DOOR SIZE.
SILENCER:	RESILIENT TYPE, REMOVABLE FOR REPLACEMENT, 3 EACH DOOR, MTD. IN FRAME.
SMOKE SEAL:	'PEMKO' #588D (USE AT RATED DOORS ONLY)
FOOT:	HOLD OPEN FOOT, HAGER 270D- US26D
WEATHERING:	ALUM./ STEEL THRESHOLD COMPLETE WITH WEATHER-STRIPPING AND SMOKE GASKET. (EXTERIOR DOORS)
SECURITY:	SECURITY ASTRAGAL, NATIONAL GUARD PRODUCTS #3HSP FULL HT. OF DOOR, INSTALL W/ SECURITY SCREWS
VIEWER:	180 DEGREE VIEWER - HAGER 1755
CHAIN HOLD:	HAGER DOOR CHAIN - #3OOD-25 \" - US26D

SET# 4 - ENTRY DOORS

CLOSER:	NORTON 8501-H, OR APPROVED EQ. ADJUST MOUNTING POINTS FOR MIN. 120& ROTATION. *NEW CLOSER TO BE INSTALLED ON ALL (E) DOORS
PULL:	HAGER PULL #PAE, 32D OR APPROVED EQ.
PUSH:	HAGER PUSH #BO3, 32D OR APPROVED EQ.
LOCK:	7 PIN BEST ACCEPTABLE CYLINDER W/ TEE TURN INSIDE & EXTERIOR CYLINDER GUARD, MAJOR MANUF. #CGL-26D *NO LOCKSET TO BE INSTALLED ON INERIOR VESTIBULE DOORS, WHEN VESTIBULE IS INSTALLED.
STOP:	HAGER 270D - FINISH TO MATCH STOREFRONT. *DOOR STOP USED ON INTERIOR VESTIBULES DOORS ONLY, AS REQ'D.
FOOT:	HOLD OPEN FOOT, HAGER 270D- US26D. FINISH TO MATCH STOREFRONT. *HOLD OPEN ON EXTERIOR DOOR ONLY.
WEATHERING:	PER MANUF. SPECS, INCLUDING FLOOR SWEEPS.
CHAIN HOLD:	HAGER - DOOR CHAIN - #3OOD-25 \" - US26D
THRESHOLD:	8" STANDARD MILL FINISHED THRESHOLD. *NEW THRESHOLD TO BE INSTALLED ON ALL (E) DOORS, *NO THRESHOLD TO BE INSTALLED ON INTERIOR VESTIBULE DOORS. *T.B.C. TO CLEAN THRESHOLD PRIOR TO WALK-THRU.

SET# 5 EXTERIOR ROLL-UP DOOR

MANUF.:	COILING STEEL DOOR BY OVERHEAD DOOR - SERIES 623 24 GAUGE DOOR IN FACTORY GRAY BAKED ENAMEL
LOCK:	(2) THROW BOLTS PER. MANUF. *PAD LOCK PROV. BY FB & INST. BY T.B.C. W/ BEST CORE. KEY TO MATCH MANAGER'S OFFICE.
OPERATION:	MANUAL - CHAIN HOIST
SPECS:	5' STRUCTURAL STEEL DOOR ANGLE GUIDES WITH ALUMINUM BOTTOM BAR W/ BULB TYPE WEATHER SEAL.
WEATHERING:	HOOD BAFFLE SHALL BE INSTALLED DIRECTLY TO THE INSIDE FACE OF THE MASONRY WALL & SILICONE CAULKED AROUND THE ENTIRE PERIMETER. INSTALL AN EXTERIOR LINTEL BRUSH SEAL TO LINTEL (WOOD BLOCKING SHALL NOT BE USED)

SET# 6 - INTERIOR ROLL-UP DOOR

MANUF.:	GM SECURITY SOLUTIONS, 'STORESAFE' (RD) SOLID ALUMINUM SHUTTER, CURTAIN PROFILE: ALT-E EXTRUDED ALUMINUM SINGLE WALL,
COLOR:	GRAY
LOCK:	(2) THROW BOLTS PER. MANUF. *PAD LOCK PROV. BY FB & INST. BY T.B.C. W/ BEST CORE. KEY TO MATCH MANAGER'S OFFICE.
OPERATION:	MANUAL - CHAIN HOIST FUSIBLE LINK TIED INTO FIRE SYSTEM WHEN REQ'D.
SPECS:	5' STRUCTURAL STEEL DOOR ANGLE GUIDES WITH ALUMINUM BOTTOM BAR W/ BULB TYPE WEATHER SEAL.
WEATHERING:	HOOD BAFFLE SHALL BE INSTALLED DIRECTLY TO THE INSIDE FACE OF THE MASONRY WALL & SILICONE CAULKED AROUND THE ENTIRE PERIMETER. INSTALL AN EXTERIOR LINTEL BRUSH SEAL TO LINTEL (WOOD BLOCKING SHALL NOT BE USED)

OPEN

NOTE:

GENERAL CONTRACTOR TO SUPPLY 'BEST 7-PIN CONSTRUCTION' CORES ON ALL LOCKING DOORS WITH CONTROL KEY AND OPERATING KEY

2 DOOR HARDWARE SPECS

DOOR NO.	LOCATION ROOM NAME	TYPE	THICKNESS	DOOR MATERIAL	LABEL	DOOR SIZE	FRAME JAMB	FINISHES DOOR FINISH	HARDWARE SET	REMARKS
1	STOREFRONT ENTRY	1	N/A	STOREFRONT	-	(2) 3'-0"x7'-0"	-	CLEAR ANODIZED	#4	SUPPLIED & INSTALLED BY L.L. ADJUST CLOSER FOR A 120 DEGREE ROTATION
2	SALES/CORRIDOR	1	1 3/4"	HOLLOW METAL	-	4'-0"x8'-0"	4B/A8.0	P-2 SALES, P-3 STOCK	#1A	SUPPLIED & STORED BY L.L. ADJUST CLOSER FOR A 120 DEGREE ROTATION
3	EXISTING TOILET ROOM	2	1 3/4"	HOLLOW METAL	-	3'-0"x6'-8"	-	P-2	#2A	SUPPLIED & INSTALLED BY L.L.
4	EXISTING TOILET ROOM	2	1 3/4"	HOLLOW METAL	-	3'-0"x6'-8"	-	P-2	#2B	SUPPLIED & INSTALLED BY L.L.
5	EGRESS DOOR	4	1 3/4"	HOLLOW METAL	-	3'-0"x7'-0"	4A/A8.0	P-2	#3	SUPPLIED & INSTALLED BY L.L. ADJUST CLOSER FOR A 120 DEGREE ROTATION
6	CORRIDOR/STOCK	6	1 3/4"	HOLLOW METAL	-	4'-0"x8'-0"	4A/A8.0	P-2	#1B	SUPPLIED & INSTALLED BY L.L. ADJUST CLOSER TO A 120 DEGREE ROTATION
7	MANAGERS OFFICE	3	1 3/4"	HOLLOW METAL	-	3'-0"x6'-8"	4A/A8.0	P-2	#2B	SUPPLIED & INSTALLED BY L.L.
8	OVERHEAD ROLL-UP DOOR	5	--	STEEL	-	8'-0"x8'-8"	5/A8.0	FACTORY	#5	SUPPLIED & INSTALLED BY L.L. F.B. TO PROV. & T.B.C. TO INSTALL PADLOCK
9	CORRIDOR/STOCK	6	1 3/4"	HOLLOW METAL	-	4'-0"x8'-0"	4A/A8.0	P-2	#1B	SUPPLIED & INSTALLED BY L.L. ADJUST CLOSER TO A 120 DEGREE ROTATION

3 DOOR SCHEDULE

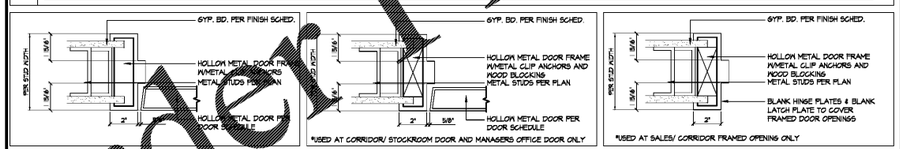

4 JAMB/HEAD DTL. SCALE 3"=1'-0"

4A JAMB/HEAD DTL. SCALE 3"=1'-0"

4B JAMB/HEAD DTL. SCALE 3"=1'-0"

5 TRANS. DTL. SCALE 1 \"=1'-0"

5A JAMB DTL. SCALE 1 \"=1'-0"

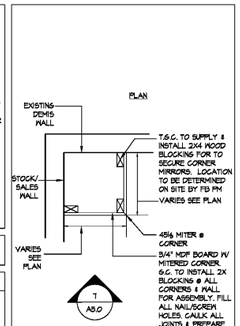

6 CORNER FILLER DTL-1

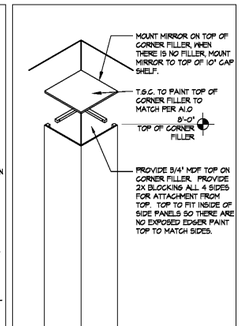

7 CORNER FILLER DTL-2

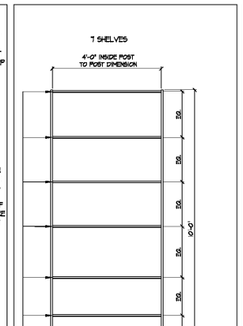

8 STOCK SHELF ELEV.

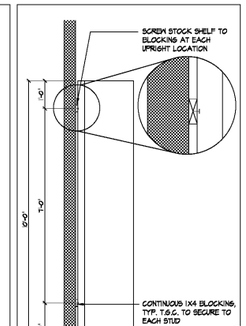

8A STOCK SHELF BRACING

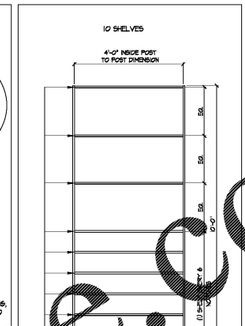

8B BEVERAGE SHELF ELEV.

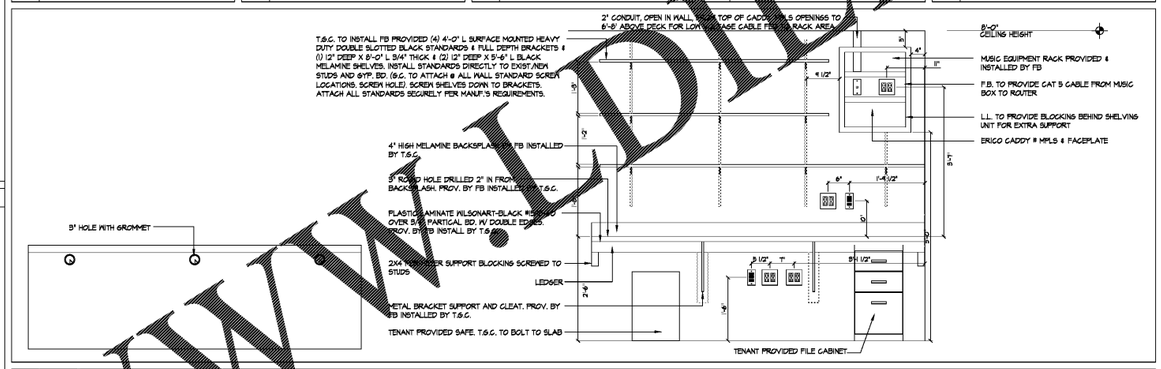

9 MANAGERS DESK ELEVATION/ PLAN VIEW SCALE 1"=1'-0"

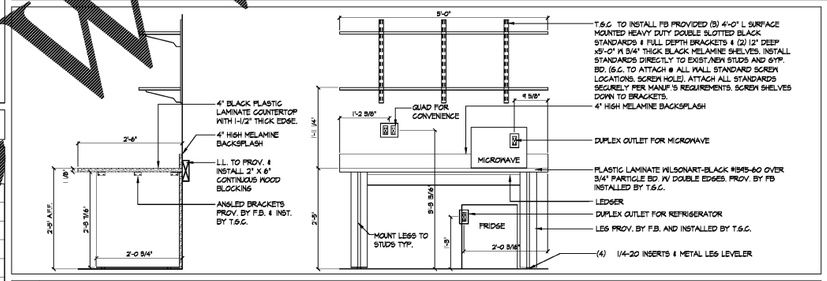

10 EMPLOYEE BREAK TABLE ELEVATION SCALE 1"=1'-0"

12 PLYWOOD DECK DTL.

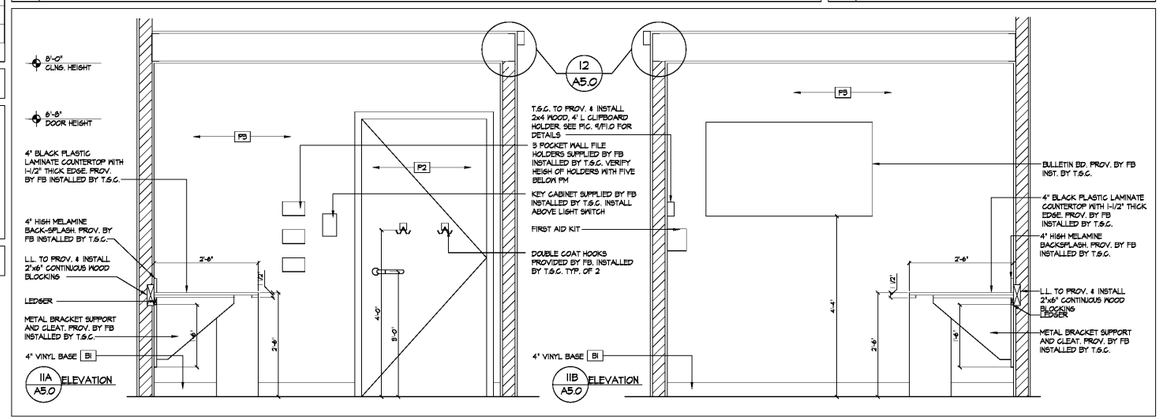

11 MANAGERS ROOM ELEVATION SCALE 1"=1'-0"

FREDERICK J. GOGLIA
ARCHITECT, P.C.
1950 CHAMPAGNE DRIVE, SUITE 300 ST. LOUIS, MO 63146
PH: (314) 432-2400 FAX: (314) 432-2500 www.fjgpc.com

CONSULTANTS

ARCHITECTURAL SEAL

DATE ISSUE

△	DATE	REVISION	NAME
	04/07/17	PERMIT / OWNER	

PROJECT NAME / LOCATION

five BELOW

FAYETTEVILLE PAVILION
110 PAVILION PARKWAY, SPACE 110A
FAYETTEVILLE, GA 30214

PROJECT INFORMATION

DATE: APRIL 07, 2017
PROJECT NO. 170238
DELIVERY TYPE: V-BOX

DRAWN: TMQ
CHECKED: GBW

SHEET TITLE / NUMBER

DOOR SCHEDULE, OFFICE, BREAK TABLE, NOTES & DETAILS

A5.0

WWW.DLine.com
Order Plans@