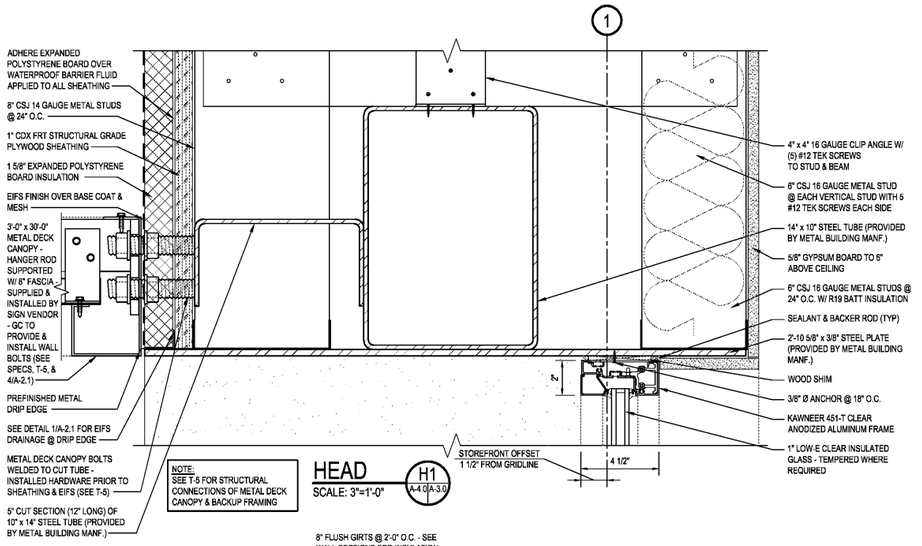

NOTE:
SEE T-5 FOR STRUCTURAL CONNECTIONS OF METAL DECK CANOPY & BACKUP FRAMING

HEAD H1
SCALE: 3"=1'-0" (A-4.0/A-3.0)

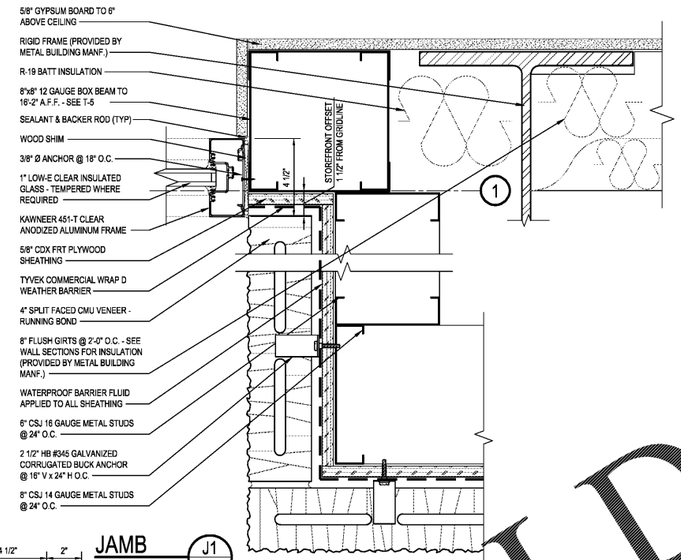

JAMB J1
SCALE: 3"=1'-0" (A-3.0)

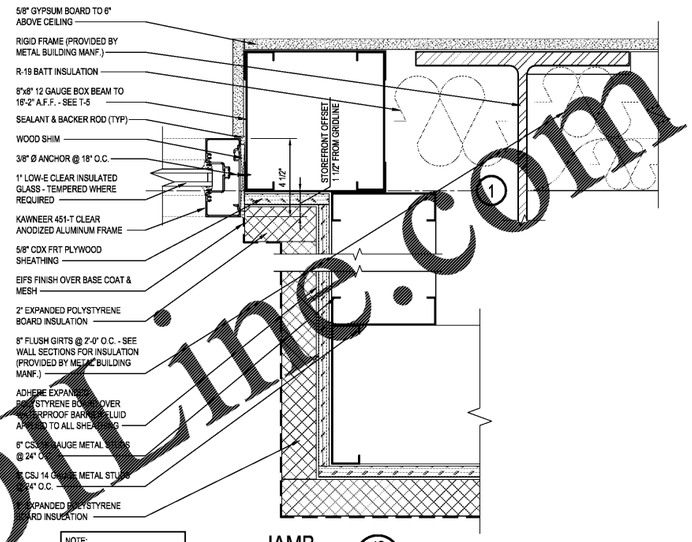

NOTE:
REFERENCE DETAIL 5/A-2.1 FOR APPLICATION OF EIFS @ STOREFRONT JAMB

JAMB J2
SCALE: 3"=1'-0" (A-3.0)

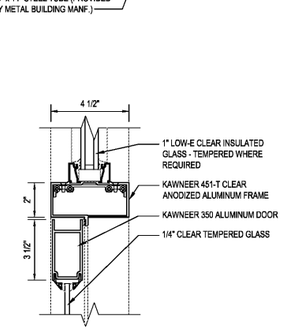

HEAD H2
SCALE: 3"=1'-0" (A-3.0)

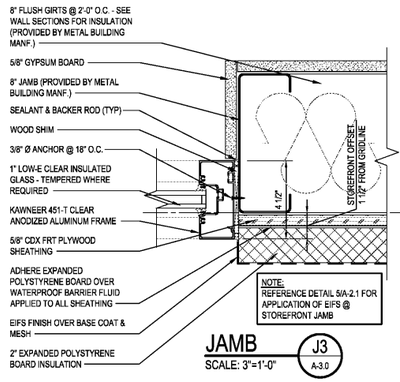

NOTE:
REFERENCE DETAIL 5/A-2.1 FOR APPLICATION OF EIFS @ STOREFRONT JAMB

JAMB J3
SCALE: 3"=1'-0" (A-3.0)

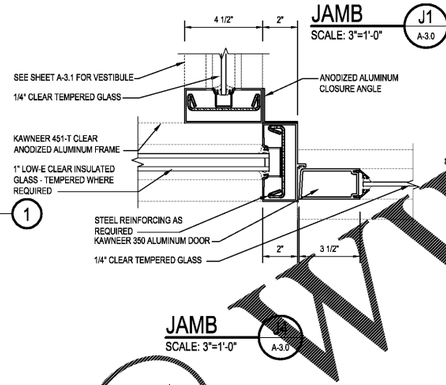

JAMB J4
SCALE: 3"=1'-0" (A-3.0)

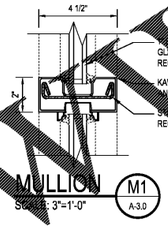

MULLION M1
SCALE: 3"=1'-0" (A-3.0)

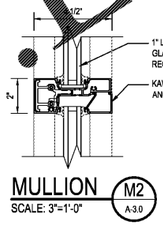

MULLION M2
SCALE: 3"=1'-0" (A-3.0)

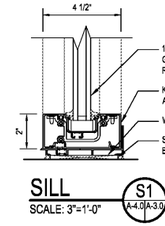

SILL S1
SCALE: 3"=1'-0" (A-4.0/A-3.0)

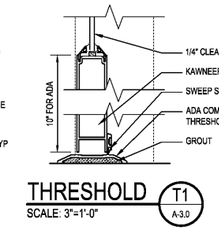

THRESHOLD T1
SCALE: 3"=1'-0" (A-3.0)

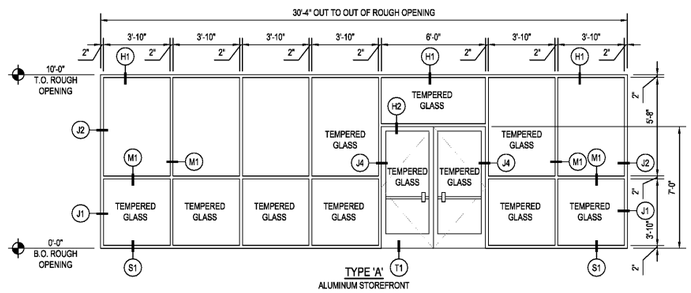

TYPE 'A'
ALUMINUM STOREFRONT

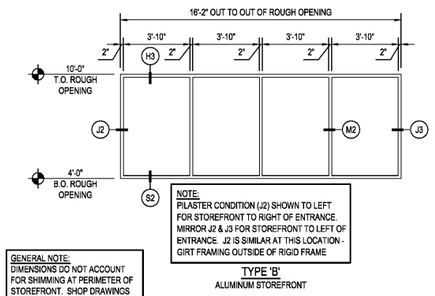

NOTE:
PILASTER CONDITION (J2) SHOWN TO LEFT FOR STOREFRONT TO RIGHT OF ENTRANCE. MIRROR J2 & J3 FOR STOREFRONT TO LEFT OF ENTRANCE. J2 IS SIMILAR AT THIS LOCATION - GIRT FRAMING OUTSIDE OF RIGID FRAME

TYPE 'B'
ALUMINUM STOREFRONT

STOREFRONT ELEVATIONS 1
SCALE: 1/4"=1'-0" (A-3.0)

GENERAL NOTE:
DIMENSIONS DO NOT ACCOUNT FOR SHIMMING AT PERIMETER OF STOREFRONT. SHOP DRAWINGS SHALL BE ADJUSTED TO ACCOUNT FOR REQUIRED SHIMMING. ROUGH OPENING DIMENSIONS SHALL BE FIELD VERIFIED PRIOR TO MANUFACTURING STOREFRONT

STOREFRONT SCHEDULE

MARK	QTY.	MANUFACTURER	FINISH	GLASS		
				TYPE	INTERIOR PANE	EXTERIOR PANE
A	1	KAWNEER 451T	CLEAR ANODIZED	1" INSULATED	1/4" CLEAR FLOAT	1/4" CLEAR FLOAT W/ LOW-E COATING
B	2	KAWNEER 451T	CLEAR ANODIZED	1" INSULATED	1/4" CLEAR FLOAT	1/4" CLEAR FLOAT W/ LOW-E COATING

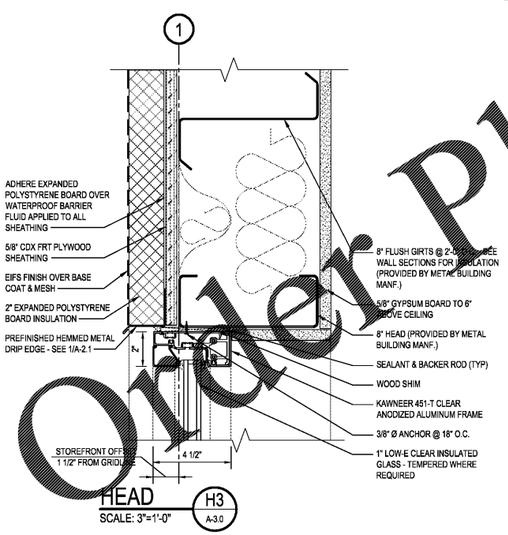

HEAD H3
SCALE: 3"=1'-0" (A-3.0)

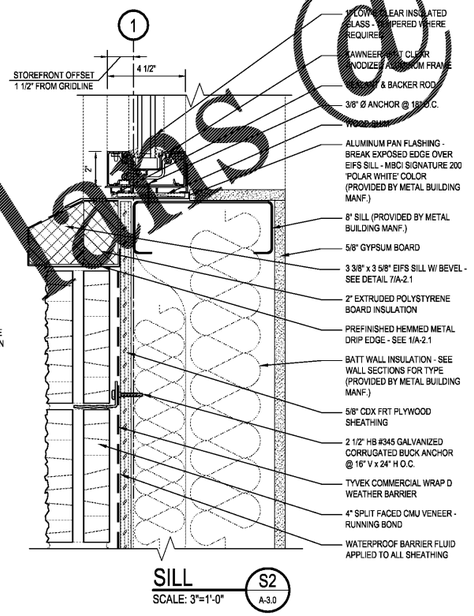

SILL S2
SCALE: 3"=1'-0" (A-3.0)

Order Plans @ WWW.LDLine.com

3901 SPRING HILL AVENUE
MOBILE, ALABAMA 36608
(251) 344-7073 / FAX (251) 343-9179

REV.	DATE	DRN	CHK	DESCRIPTION
▲	8-8-17	LGS		DOCUMENT CONTROL

STATE OF GEORGIA — LINDA G. SHIPP — REGISTERED ARCHITECT — 8-8-17

DOLLAR TREE

COLUMBUS, GA

STOREFRONT ELEVATIONS & DETAILS

PROJ. NO. 1605-84 | DWG. NO. A-3.0