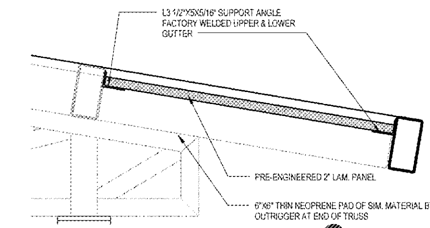

2 ENLARGED VIEW
3/4" = 1'-0"

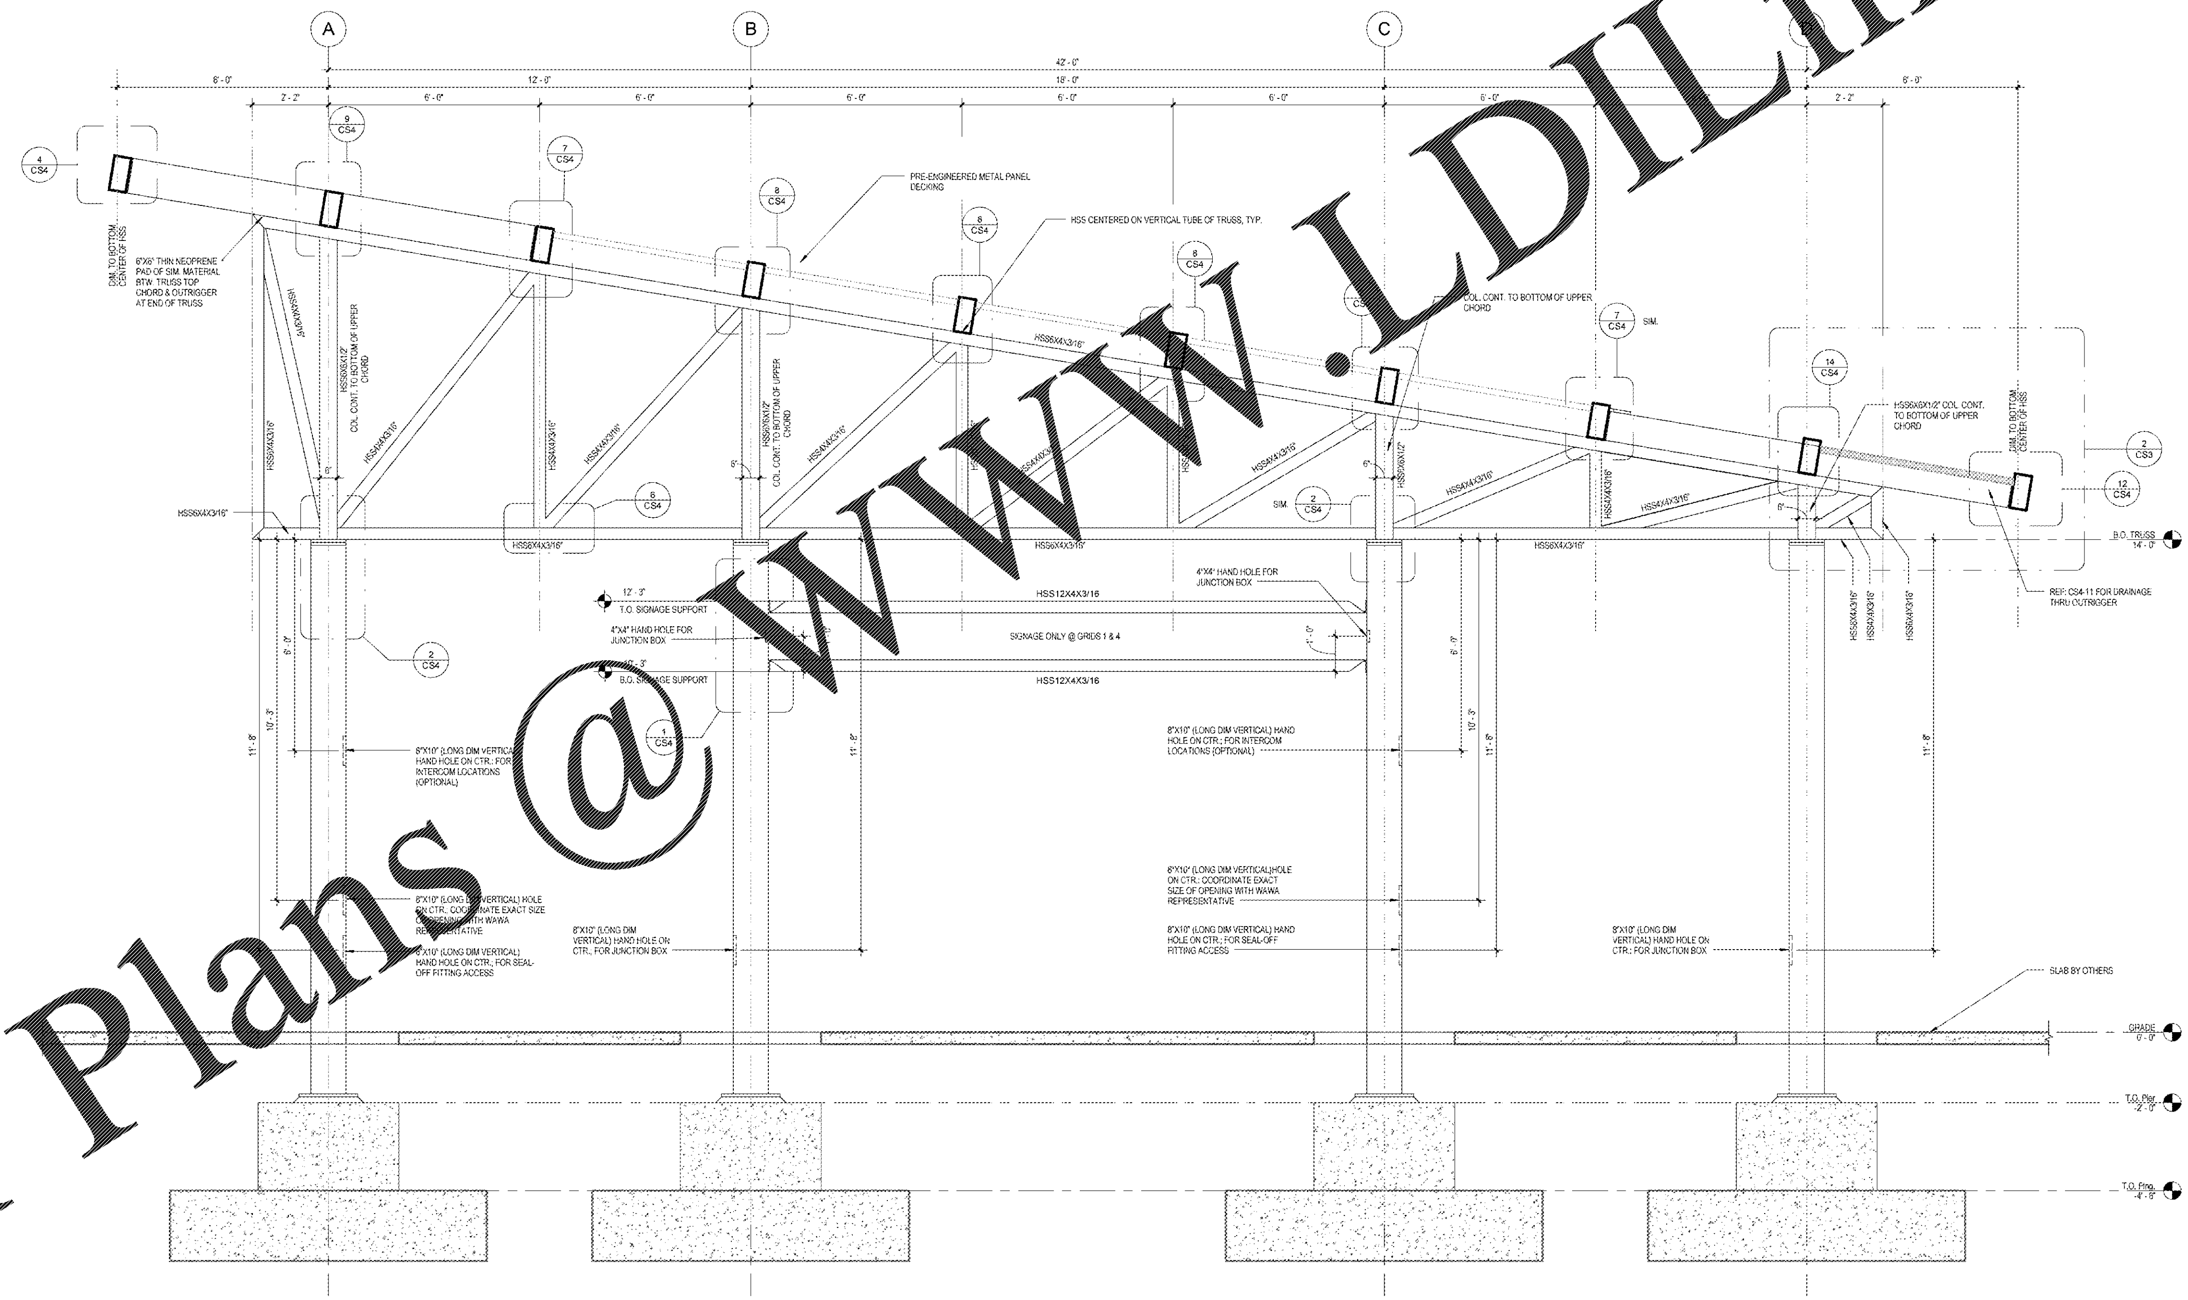

1 SECTION
CS3 1/2" = 1'-0"

Order Plans @ WWW.LDILine.com

Cuhaci & Peterson
Architects Engineers Planners
1925 Prospect Avenue Orlando, FL 32814
Ph. 407-661-9100 Fax 407-661-9101 www.c-p.com

CLIENT NAME
WAWA
260 WEST BALTIMORE PIKE
WAWA, PENNSYLVANIA 19063

PROJECT NAME
WAWA STACKED 8 GAS CANOPY 2017.01 STORE #5254-OKE
OKEECHOBEE RD. & JENKINS RD.
FT. PIERCE, FLORIDA

SHEET TITLE
SECTIONS

Revision Schedule

No.	Description	Date
	PERMIT SET	06/24/2016
	PRE-BID REVIEW SET	07/26/2017
	BID SET	08/30/2017

PROJECT NO. 2160209
DATE 08-30-2017
DRAWN RC
CHECKED PR

CS3