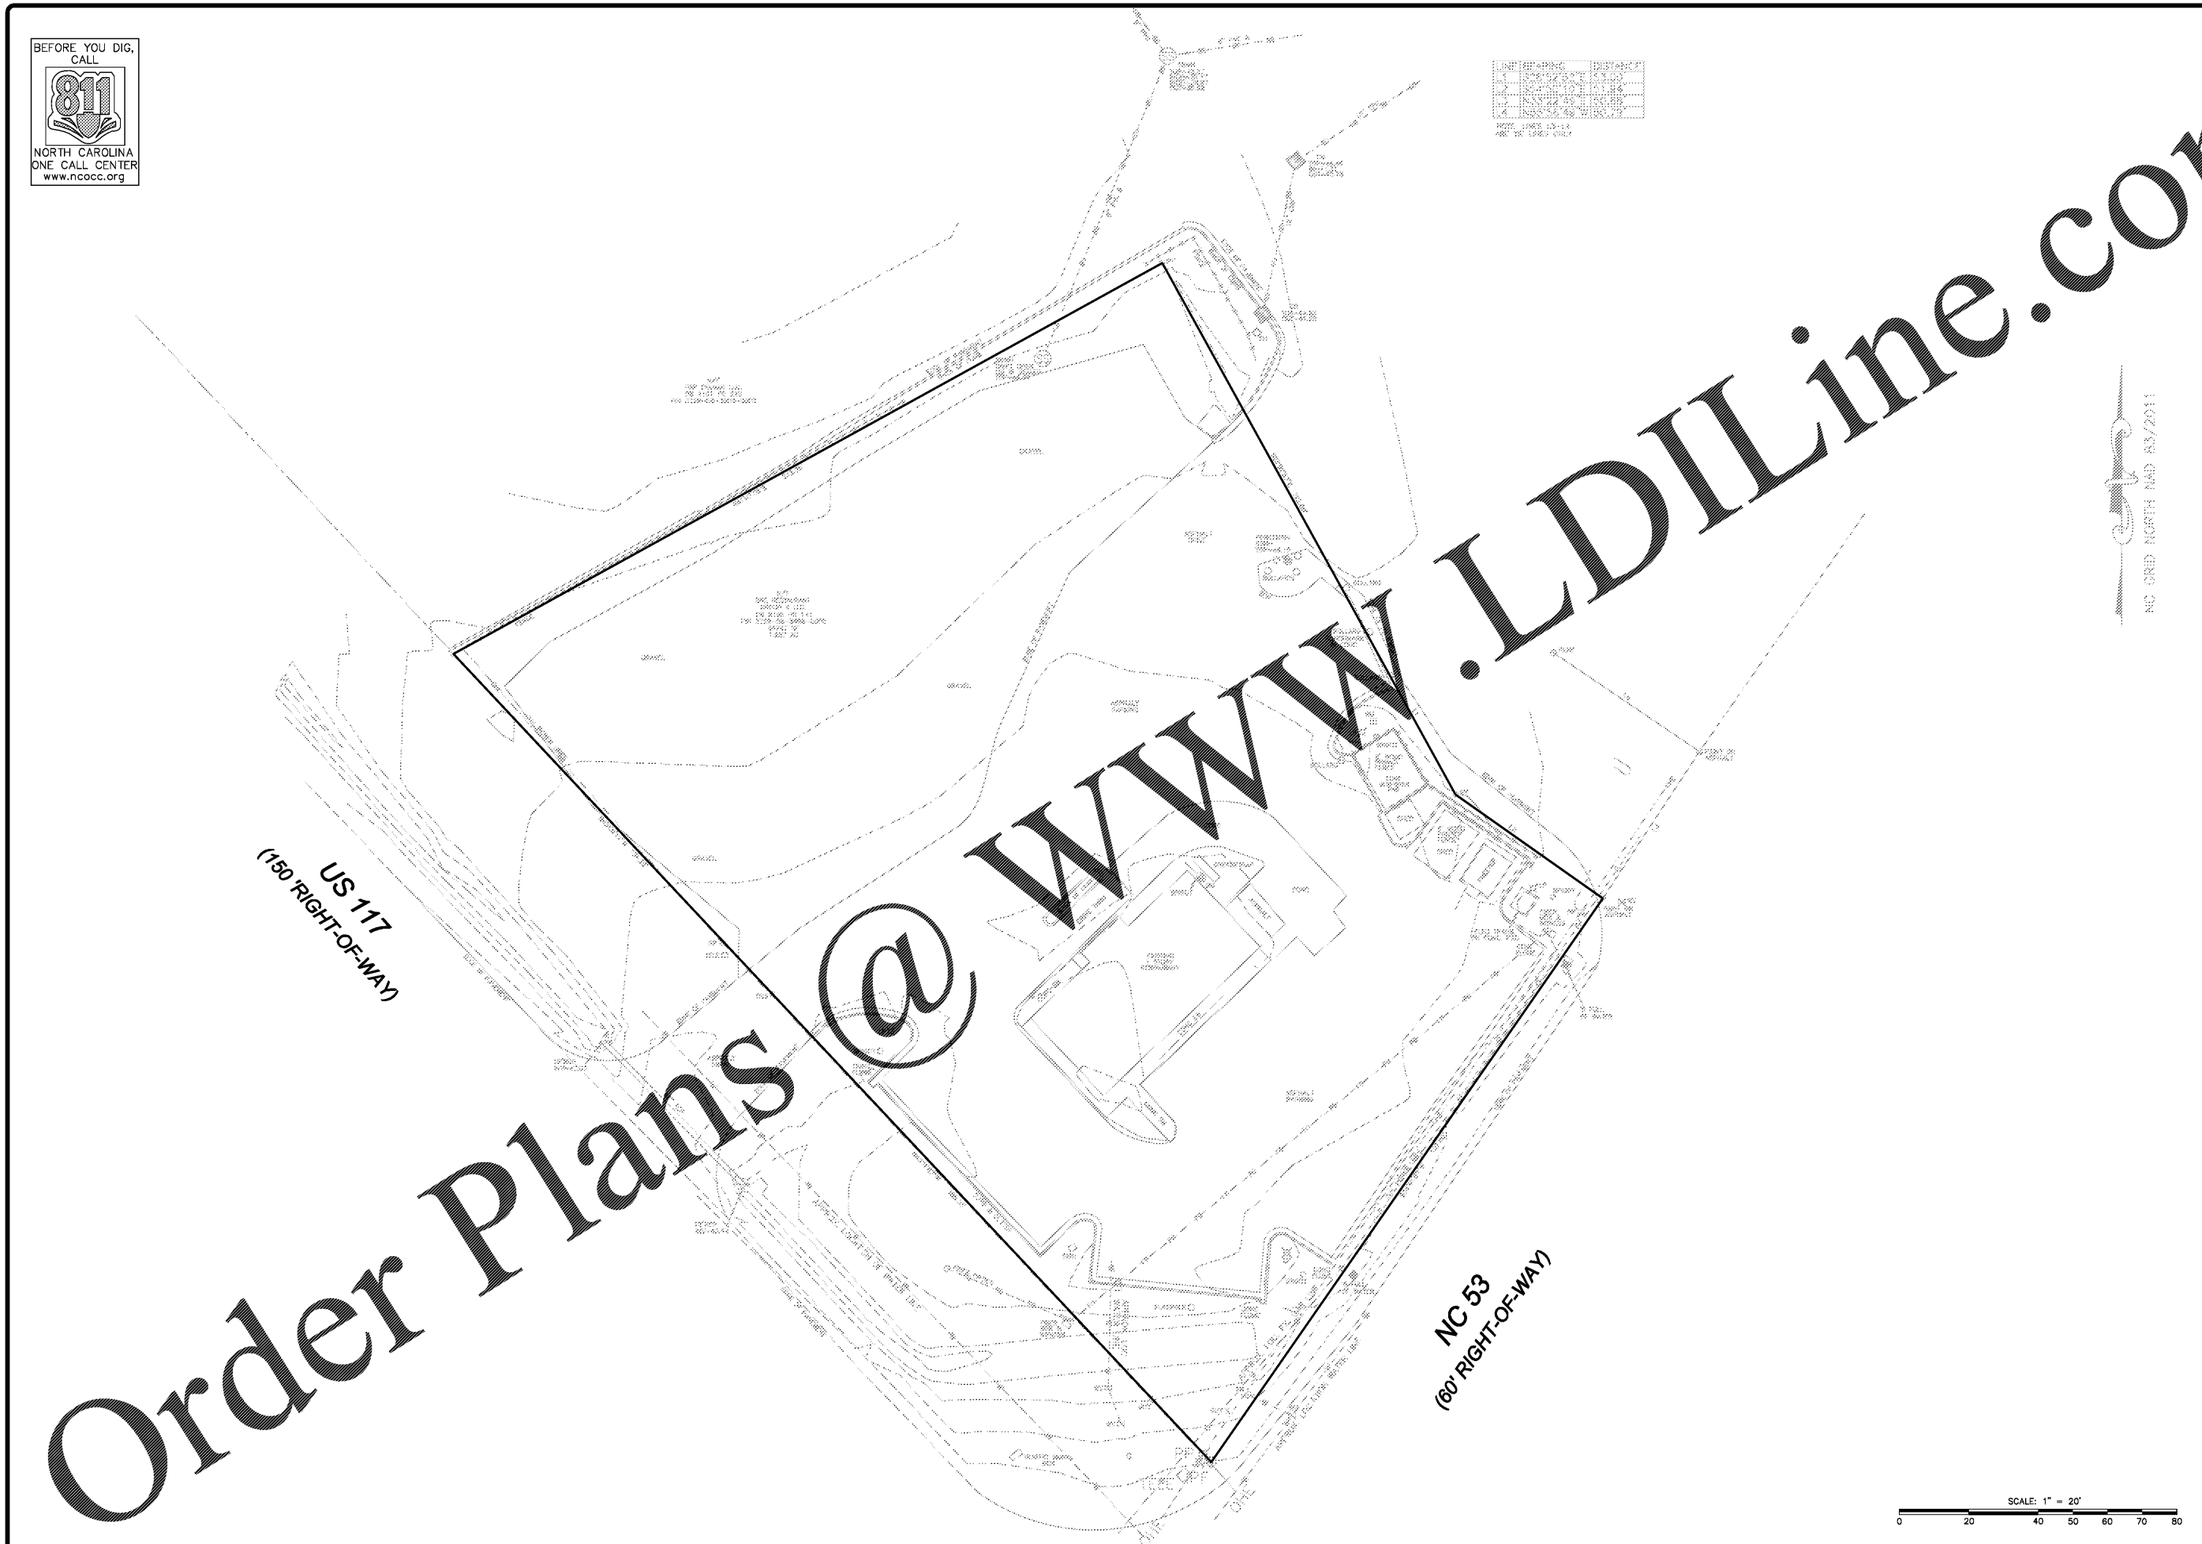

Order Plans @ WWW.LDILine.com

THEN JESUS DECLARED, "I AM THE BREAD OF LIFE. WHOEVER COMES TO ME WILL NEVER GO HUNGRY, AND WHOEVER BELIEVES IN ME WILL NEVER BE THIRSTY. JOHN 6:35

STOCKS ENGINEERING
801 EAST WASHINGTON STREET
NASHVILLE, N.C. 27856
WWW.STOCKSENGINEERING.COM
P.O. BOX 1108
PHONE: (252) 459-8196

BLN-C-1874

Hardee's
CHARBROILED TRADITION
BOODIE-NOELL ENTERPRISES, INC.
P.O. BOX 1908
ROCKY MOUNT, N.C.
27802-1908
(252) 937-2800

HARDEE'S at U.S. 117 & N.C. 53 BURGAW, N.C.

NORTH CAROLINA PROFESSIONAL SEAL 19843 ENGINEER J. MICHAEL STOCKS
7/14/17

EXISTING CONDITIONS

REVISIONS

FILE NO.	2017-013
HORZ. SCALE:	1"=20'
VERT. SCALE:	NONE

CE-01