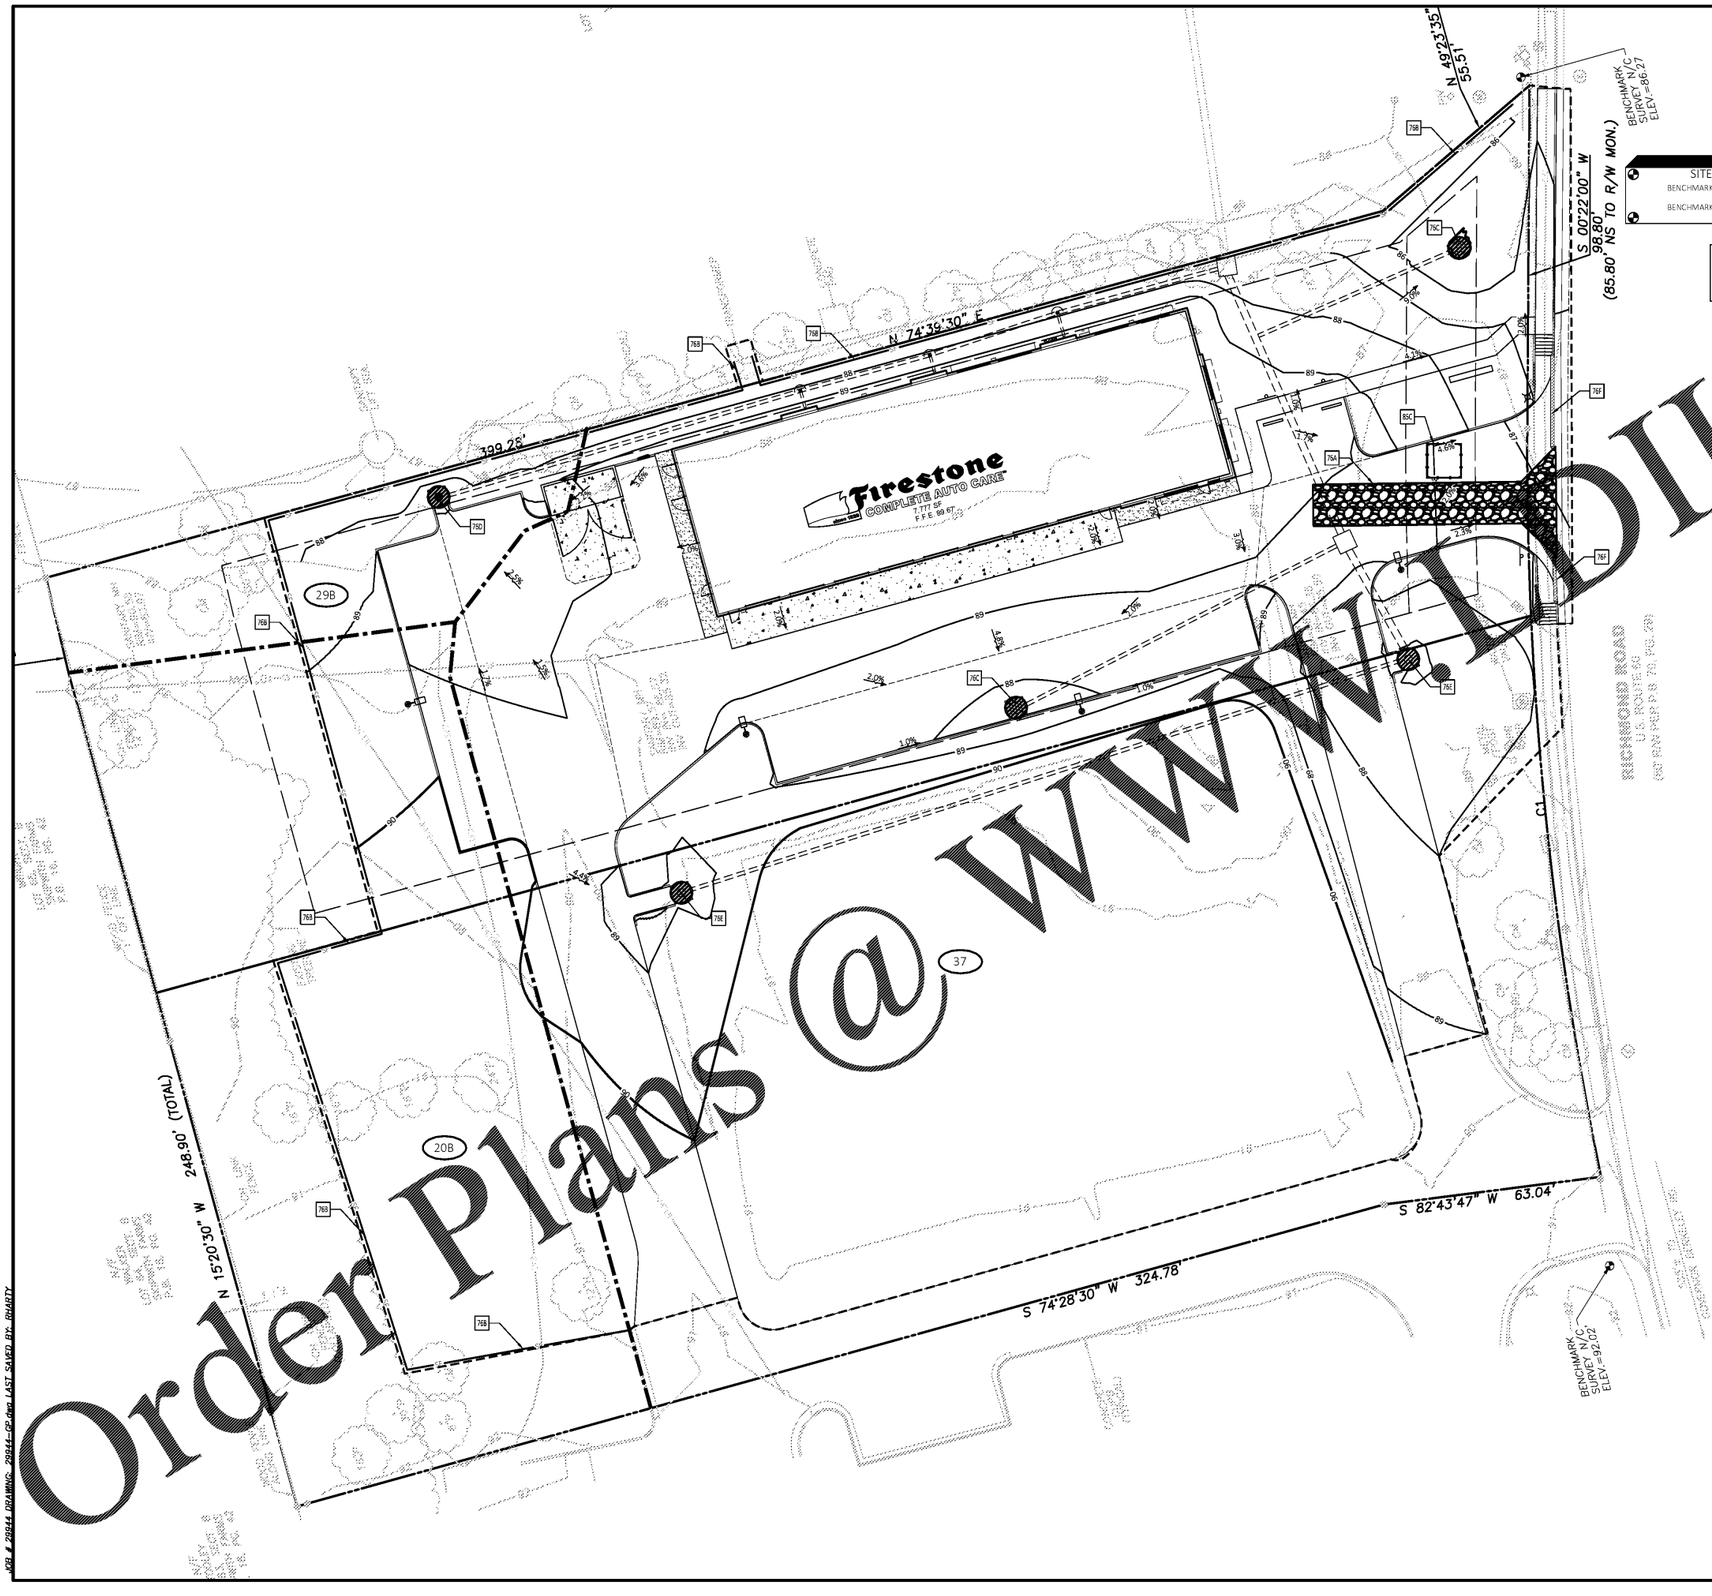

Order Plans @ WWW.DILine.com

CEI Engineering Associates, Inc.
Civil Engineers • Land Planners • Surveyors
158 M.A.P. Commerce Drive, Hampton, VA 23666
Phone: (757) 865-3001 Fax: (757) 865-3007
Richmond, VA Virginia Beach, VA

Firestone COMPLETE AUTO CARE

THIS DRAWING IS THE PROPERTY OF BRIDGESTONE RETAIL OPERATIONS, LLC AND IS LOANED ON THE EXPRESS CONDITION THAT IT IS NOT TO BE USED IN ANY WAY DETRIMENTAL TO THE INTEREST OF BRIDGESTONE RETAIL OPERATIONS, LLC, AND THAT ACCEPTANCE OF THIS DRAWING SHALL BE CONSTRUED AS AN ACCEPTANCE OF THIS CONDITION. ANY REPRODUCTION OR USE OF THE DRAWING IN WHOLE OR IN PART WITHOUT THE WRITTEN PERMISSION OF BRIDGESTONE RETAIL OPERATIONS, LLC.

NEW FCAC STORE
8-BAY-FCAC-ER-RIGHT
1900 RICHMOND RD
WILLIAMSBURG, VA

8/14/17

6 DIGIT NO.: 785533
4 DIGIT NO.: 6868
ENTITY ID NO.: 756595
SITE ID NO.: 1412
PROPERTY NO.: 167739

FILE NAME: 29944-GP.dwg
CEI PROJECT NUMBER: 29944
REVISION: REV-1 DATE: 08/14/17

SHEET TITLE:
EROSION CONTROL PLAN

CEI JOB NUMBER: 29944
SHEET NUMBER: C4

K:\29_#_29944_DRAWING_29944-GP.dwg, LAST SAVED BY: BHARTY