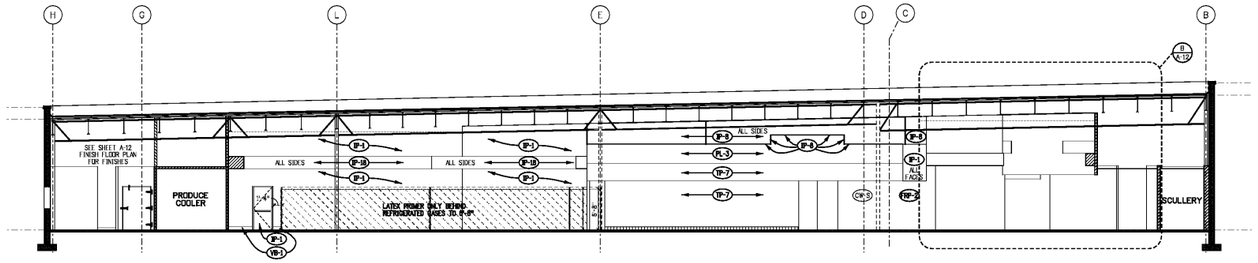

1 A-9 FINISHES & COLORS
SIDE WALL INTERIOR ELEVATION
SCALE: 1/8"=1'-0"

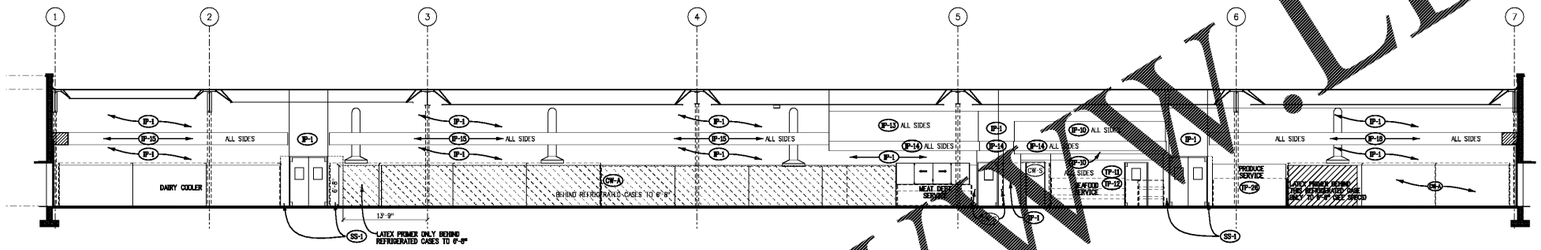

2 A-9 FINISHES & COLORS
REAR WALL INTERIOR ELEVATION
SCALE: 1/8"=1'-0"

FINISHES & COLORS LEGEND (SIENNA & SIENNA LITE)

INTERIOR PAINT

- IP: INTERIOR PAINT
- IP-1: SHERWIN WILLIAMS SW 6102 PORTABELLO
- IP-2: SHERWIN WILLIAMS SW 0042 RUSKIN ROOM GREEN
- IP-3: (NOT USED)
- IP-4: SHERWIN WILLIAMS SW 6119 ANTIQUE WHITE
- IP-5: SHERWIN WILLIAMS SW 6874 JONQUIL
- IP-6: SHERWIN WILLIAMS SW 6516 DOWN POUR
- IP-7: (NOT USED)
- IP-8: SHERWIN WILLIAMS SW 6431 LEAP FROG
- IP-9: (NOT USED)
- IP-10: SHERWIN WILLIAMS SW 6718 DANCING GREEN
- IP-11: SHERWIN WILLIAMS SW 9228 REFUGE
- IP-12: SHERWIN WILLIAMS SW 6206 OYSTER BAY
- IP-13: SHERWIN WILLIAMS SW 6321 RED BAY
- IP-14: SHERWIN WILLIAMS SW 7069 IRON ORE
- IP-15: SHERWIN WILLIAMS SW 6118 TATAME TAN
- IP-16: (NOT USED)
- IP-17: SHERWIN WILLIAMS SW 6307 FINE WINE
- IP-18: SHERWIN WILLIAMS SW 6340 BAKED CLAY
- IP-19: SHERWIN WILLIAMS SW 6883R SAVITY RED
- IP-20: SHERWIN WILLIAMS ALKYD PRIMER
- IP-21: SHERWIN WILLIAMS SW 6254 LAZY GRAY
- IP-22: SHERWIN WILLIAMS SW 7006 EXTRA WHITE
- IP-23: (NOT USED)
- IP-24: SHERWIN WILLIAMS SW 0011 CREWEL TAN
- IP-25: (NOT USED)
- IP-26: (NOT USED)
- IP-27: SHERWIN WILLIAMS SW 6515 LEISURE BLUE
- IP-28: SHERWIN WILLIAMS SW 6527 BLISSFUL BLUE
- IP-29: MATCH EXISTING ADJACENT COLOR
- IP-EX: EXISTING PAINT COLOR TO REMAIN

PLASTIC LAMINATE

- PL: PLASTIC LAMINATE
- PL-1: (NOT USED)
- PL-2: (NOT USED)
- PL-3: WILSONART ALUMASTEEL 6277 TYPE 41S
- PL-4: WILSONART 9780K-18 "BLEND EDO"
- PL-5: WILSONART 9785K-18 "ASIAN SUN"
- PL-6: (NOT USED)
- PL-7: WILSONART 7720K-78 "NEPAL TEAK"
- PL-8: WILSONART 4672-60 "SAFFRON TIGRIS"
- PL-9: WILSONART 4692-38 "GILDED MESH"
- PL-10: WILSONART 4588-07 "KALAHARI TOPAZ"
- PL-11: WILSONART 7782K-18 "ALOE"
- PL-12: WILSONART "BRUSHED ALUMINUM" EDGE BANDING
- PL-NEW: NEW PLASTIC LAMINATE TO MATCH EXISTING
- PL-EX: EXISTING PLASTIC LAMINATE TO REMAIN

FIBERGLASS REINFORCED PLASTIC

- FRP: FIBERGLASS REINFORCED PLASTIC
- FRP-1: SEQUENTIA "STRUCTOGLAS FRP" - "ALMOND" MARLITE "RETAINERS FRP" - "ENTERY" GLASTEEL "GLASLINER FRP" - "ENTERY" CRANE COMPOSITES OCCALITE3 TYPE 'A' GLASBOARD - "COLONIAL WHITE"
- FRP-2: SEQUENTIA "STRUCTOGLAS FRP" - "WHITE" MARLITE "RETAINERS FRP" - "WHITE" GLASTEEL "GLASLINER FRP" - "BISQUE WHITE" CRANE COMPOSITES OCCALITE3 TYPE 'A' GLASBOARD - "WHITE"
- FRP-3: SEQUENTIA "STRUCTOGLAS FRP" - "GRAY" MARLITE "RETAINERS FRP" - "LIGHT GRAY" GLASTEEL "GLASLINER FRP" - "LIGHT GRAY" CRANE COMPOSITES OCCALITE3 TYPE 'A' GLASBOARD - "STEEL GRAY"
- FRP-EX: EXISTING FRP PANELS TO REMAIN
- FRP-NEW: NEW FRP PANELS TO MATCH EXISTING

COOLER WALL/FREEZER PANEL FINISH

- CW: COOLER WALL/FREEZER PANEL FINISH
- CW-E: COOLER WALL/FREEZER PANEL - EMBOSSED ALUMINUM FINISH
- CW-S: COOLER WALL/FREEZER PANEL - STAINLESS STEEL FINISH
- CW-W: COOLER WALL/FREEZER PANEL - WHITE FINISH
- CW-EX: COOLER WALL/FREEZER PANEL - EXISTING TO REMAIN

METAL FINISHES

- SS-1: STAINLESS STEEL
- SS-EX: EXISTING STAINLESS STEEL FINISH TO REMAIN
- GL-1: GALVANIZED STEEL

CERAMIC TILE

- CT: CERAMIC & FLOOR TILE PATTERN - SEE CORRESPONDING DETAIL IN PUBLIX TILE PATTERN MANUAL AT https://app.box.com/s/0cj4umwkd54weq6bud
- CT-EX: EXISTING CERAMIC TILE TO REMAIN
- CT-NEW: NEW CERAMIC TILE TO MATCH EXISTING

WALL BASE

- VB-1: VINYL BASE- 8" COVED "JOHNSONITE #49 BEIGE" OR EQUAL
- VB-2: VINYL BASE- 4" COVED (MEDIUM GREY)
- VB-3: VINYL BASE- 6" COVED (MEDIUM GREY)
- WB-1: WOOD BASE- 4" (MEDIUM GREY)
- WB: NEW 8" WAA BASE
- SB-S: STAINLESS STEEL BASE- 8" COVED
- WB-NEW: NEW BASE TO MATCH EXISTING ADJACENT

MISCELLANEOUS

- LLP: ALL TOILET PARTITIONS TO BE: SCRANTON "PARAGRANITE" OR GLOBAL "CREANIT" OR MILLS/BRADLEY "LINEN" OR AMPCO "TUFTEX"
- WD-1: TONGUE AND GROOVE PLANKING - 1/4" THICK BY 4" WIDE, V-JOINT LONGLEAF SOUTHERN PINE, SAS FINISH - MINWAX WOOD FINISH "GOLDEN PECAN 245"
- WD-2: (NOT USED)
- WD-EX: EXISTING WALL COVERING TO REMAIN
- QT-1: QUARTZ RESIN SOLID SURFACE - CAMBRIA, DESERT COLLECTION, CHERTBROOK 12CM THICK - MITRED EDGE)
- AM-1: ACCENT MATERIAL PROVIDED BY PUBLIX, SEE PUBLIX REPRESENTATIVE FOR MORE INFORMATION
- FROST: FROSTED GLASS DECORATIVE FILM - 3M FASARA GLASS FINISHES - CIELO
- PW-1: PAINTED PLYWOOD - SHERWIN WILLIAMS SW 6524 LAZY GRAY
- WV: SERVICE DEPARTMENT WALL VINYL ACCENT BAND (3'/0") - SEE PUBLIX REPRESENTATIVE FOR MORE INFORMATION.
  - WV-R
  - WV-B
  - WV-PR
  - WV-BK
  - WV-DL
  - WV-W

NOTES:

1. NOT ALL COLORS OR FINISHES MAY BE USED ON THIS PROTOTYPE
2. FOR FLOOR FINISHES, SEE SHEET A-1A
3. INTERIOR PAINTS FOR SALES AREA WALL SURFACES ABOVE 8' ARE TO BE "FLAT FINISH"; ALL OTHER SURFACES TO BE SEMI-GLOSS SATIN FINISH.
4. APPLY BLOCK FILLER TO ALL MASONRY TO RECEIVE PAINT.
5. ALL SURFACES BEHIND CASES, WALK IN COOLER, OR FREEZERS SHALL JUST RECEIVE PRIMER OR BLOCK FILLER. ALL EXPOSED SURFACES ABOVE THE CASES, WALK IN COOLER, OR FREEZERS SHALL ALSO RECEIVE THE FINISH COAT OF PAINT.
6. IN RECEIVING/STORAGE, A LINE 2" WIDE OF SW B-58528 SAFETY RED SHALL BE PAINTED AT A HEIGHT OF 12'-0" (TOP OF LINE) ON WALLS WHERE STORAGE OCCURS. ABOVE THIS LINE WILL BE STENCILED, IN 3" CAPITAL LETTERS, "NO STORAGE ABOVE THIS LINE."
7. PAINT ALL EXPOSED UTILITY DROPS SUCH AS PLUMBING LINES, REFRIGERATION LINES, ELECTRICAL CONDUIT, DUCTS AND COLUMNS TO MATCH ADJACENT WALL SURFACES. WHEN MORE THAN ONE COLOR IS USED ON WALL, MATCH COLOR CHANGES AT EXACT SAME HEIGHTS.

NOTE:
ALL GAS PIPING TO BE PAINTED SAFETY YELLOW

Publix SUPER MARKETS

CORPORATE OFFICES, FACILITIES DESIGN
BOX 407, LAKELAND, FL 33802
(863) 688-1188
PHYSICAL ADDRESS:
3300 PUBLIX CORPORATE PARKWAY
LAKELAND, FL 33811-3311

PUBLIX FACILITIES DESIGN DEPARTMENT

DAVID R. BEE, AIA
ARCHITECT- FL #13118

DAVID KIRK
ARCHITECT- FL #12000287
GA. REG. 020681
SC. REG. 20577
AL REG. 26931
TN. REG. 108457
NC. REG. 2018432
VA. REG. 0401017097

JOHN C. STEVENS, PE
STRUCTURAL- FL REG. 65377
GA. REG. 920021
SC. REG. 18340
AL REG. 30982
TN. REG. 121307

PAUL C. HARMAN, PE
STRUCTURAL- FL REG. 67359
GA. REG. 317760
SC. REG. 27747
AL REG. 34958
TN. REG. 129852
NC. REG. 040161
VA. REG. 0402058922

JOHN J. CARAMALIS, PE
MECHANICAL- FL REG. 63889
GA. REG. 0000127456
SC. REG. 16057
AL REG. 30581
TN. REG. 119057
VA. REG. 0402056479

ANTHONY CLEMENTI, PE
MECHANICAL- FL REG. 56781
GA. REG. 34185
SC. REG. 31091
AL REG. 28469
TN. REG. 111382
NC. REG. 029660
VA. REG. 0402068137

RAYMOND J. SIRIANNI, PE
ELECTRICAL- FL REG. 56281
GA. REG. 0000127439
SC. REG. 19740
AL REG. 25565
TN. REG. 108038
NC. REG. 032911
VA. REG. 0402053379

NORMAN MEIER, PE
ELECTRICAL- FL REG. 59422
GA. REG. 31492
SC. REG. 25290
AL REG. 28079

© COPYRIGHT 2017
PUBLIX SUPER MARKETS, INC.

THESE CONSTRUCTION DOCUMENTS ARE THE PROPERTY OF PUBLIX SUPER MARKETS, INC. AND ARE NOT TO BE COPIED OR REUSED FOR ANY SPECIFIC BUILDING WITHOUT WRITTEN PERMISSION. THESE DRAWINGS SHALL NOT BE DUPLICATED WITHOUT PRIOR WRITTEN PERMISSION OF PUBLIX SUPER MARKETS, INC.

THE DESIGN INDICATED IN THESE CONSTRUCTION DOCUMENTS SHOULD, TO THE BEST OF MY KNOWLEDGE, INFORMATION, AND BELIEF, COMPLY WITH THE APPLICABLE REFERENCED BUILDING CODES

PLOT DATE:
25 AUG 2017

REVISION DATA:

1637
PUBLIX @ LAKE CROSSING

PLATT SPRINGS RD & HWY 6
LEXINGTON, LEXINGTON, SC

45.9.2
V08.01.2017
SIENNA - LITE

FINISHES & COLORS
INTERIOR ELEVATIONS

SCALE: AS NOTED

A-9

25-AUG-2017 18:29 xjve N:\1688-1699\1637\1637ARPLdgn

Order Plans @ WWW.LDILine.com