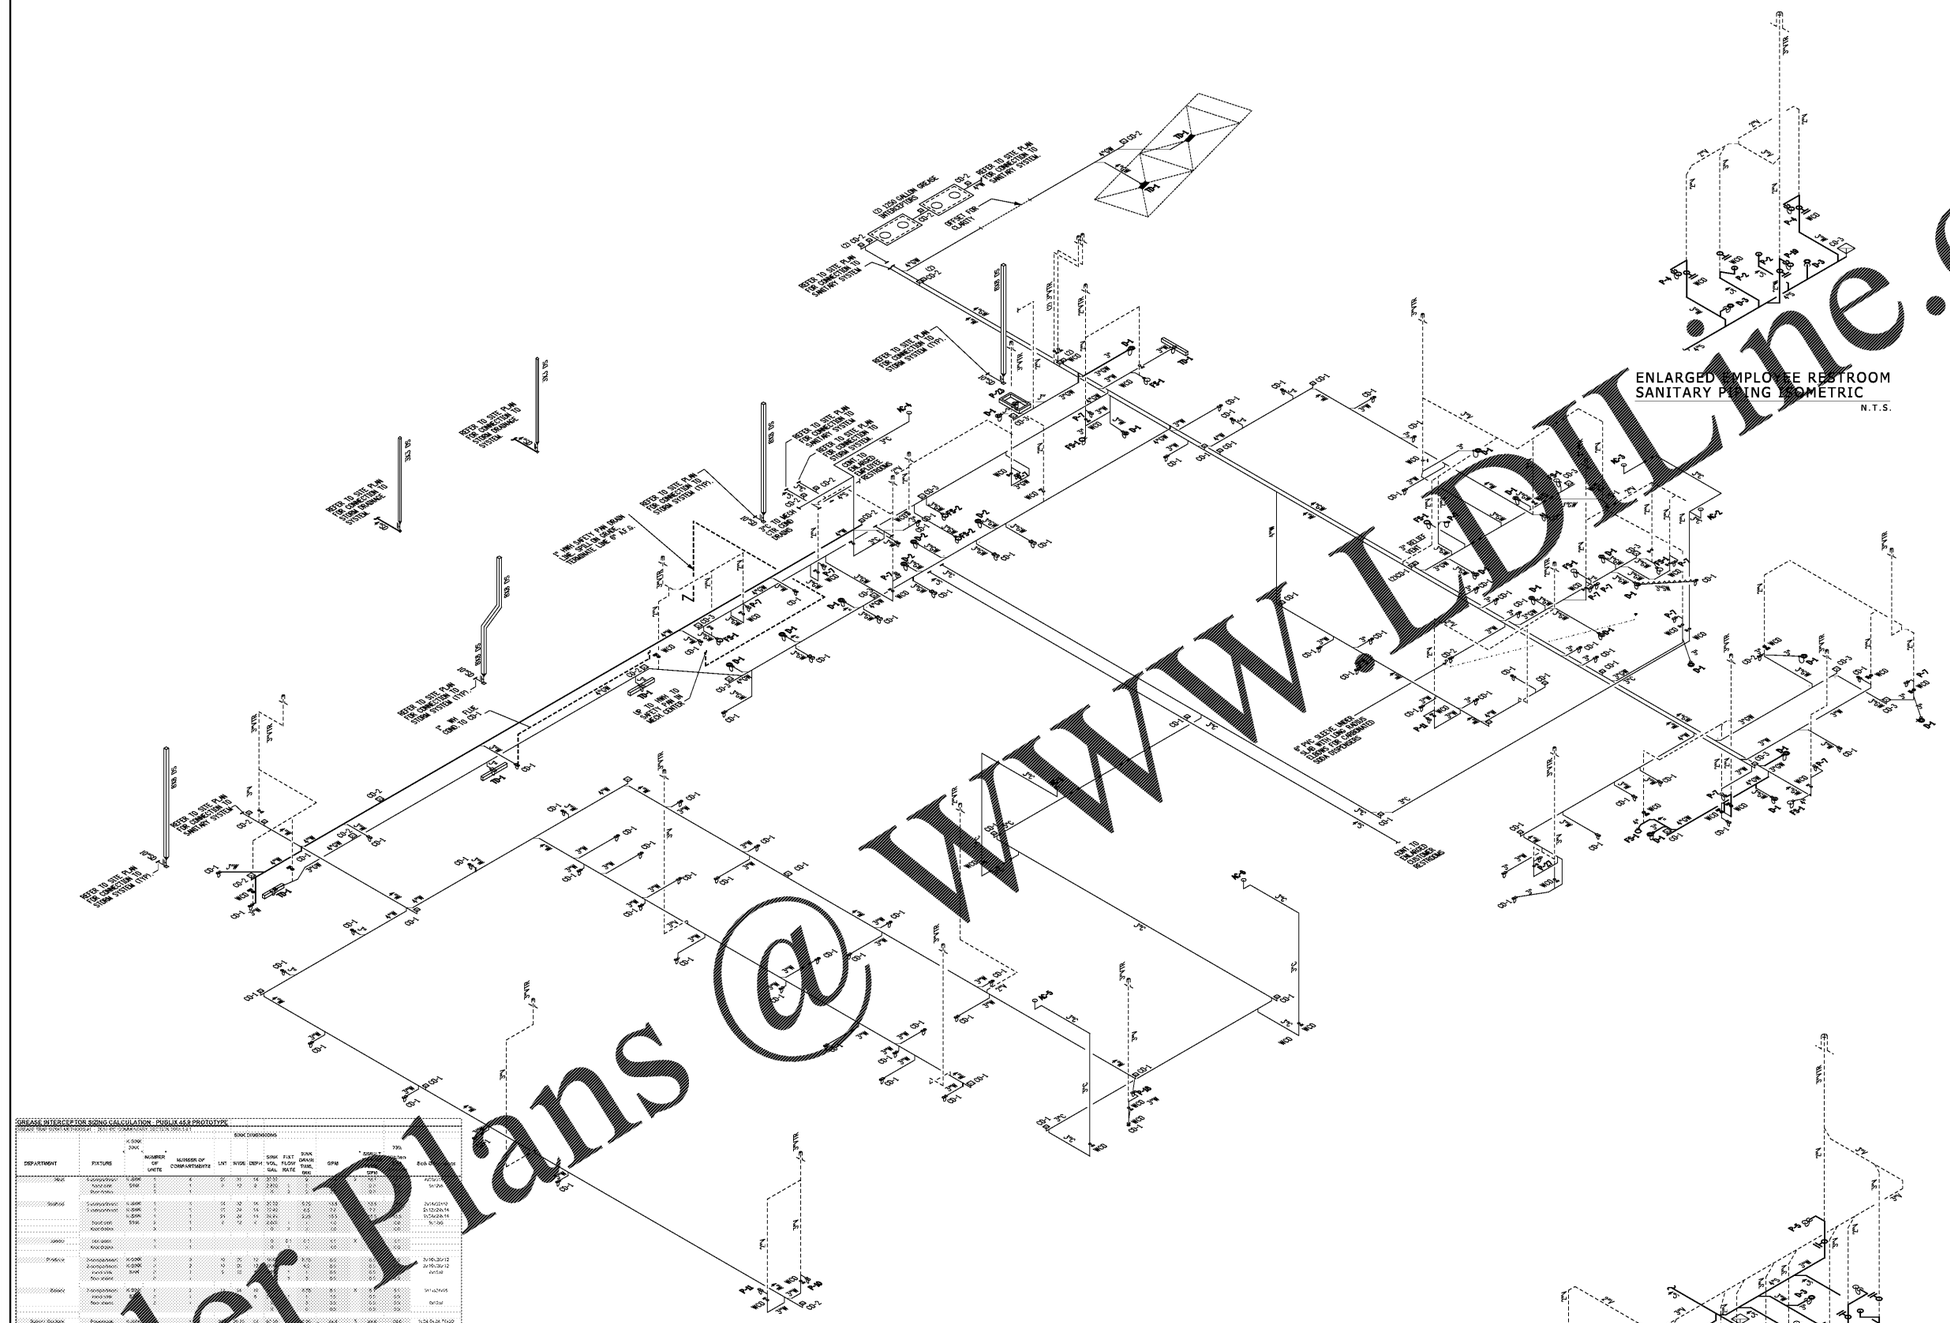

ENLARGED EMPLOYEE RESTROOM
SANITARY PIPING ISOMETRIC
N.T.S.

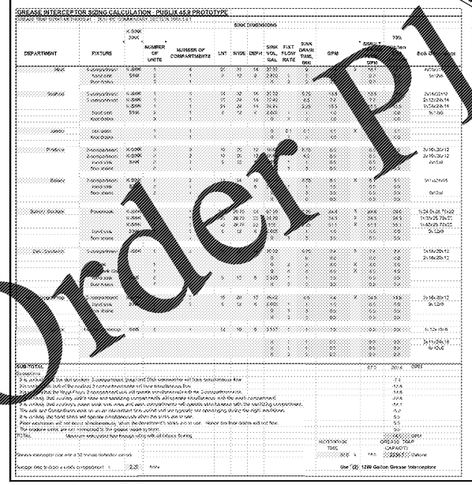

GREASE INTERCEPTOR SIZING CALCULATION - PUBLIX 45.9 PROTOTYPE

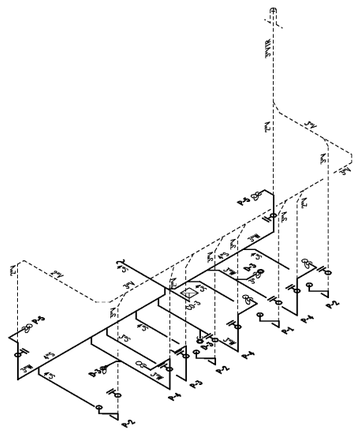

ENLARGED PUBLIC RESTROOM
SANITARY PIPING ISOMETRIC
N.T.S.

Order Plans @ WWW.LDLine.com

Publix SUPER MARKETS

CORPORATE OFFICES, FACILITIES DESIGN
BOX 407, LAKELAND, FL 33802
(863) 680-5000
PHYSICAL ADDRESS:
3300 PUBLIX CORPORATE PARKWAY
LAKELAND, FL 33811-3311

PUBLIX FACILITIES DESIGN DEPARTMENT

DAVID R. [illegible], AIA
ARCHITECT - FL REG. 0013118

DAVID [illegible]
ARCHITECT - FL REG. [illegible]
GA. REG. [illegible]
SC. REG. [illegible]
AL. REG. [illegible]
TN. REG. [illegible]
NC. REG. [illegible]
VA. REG. [illegible]

JOHN [illegible], PE
STRUCTURAL - FL REG. 65577
GA. REG. 020251
SC. REG. 18340
AL. REG. 30982
TN. REG. 121207

PAUL C. HARMAN, PE
STRUCTURAL - FL REG. 57359
GA. REG. 37760
SC. REG. 31751
AL. REG. 34958
TN. REG. 129852
NC. REG. 040192
VA. REG. 0402058922

JOHN J. CARAMALIS, PE
MECHANICAL - FL REG. 63889
GA. REG. 0000.0046
SC. REG. 16057
AL. REG. 30581
TN. REG. 128057
NC. REG. 040205479

ANTHONY CLEMENTI, PE
MECHANICAL - FL REG. 56781
GA. REG. 0000.0051
SC. REG. 31091
AL. REG. 28469
TN. REG. 117382
NC. REG. 039660
VA. REG. 0402068137

RAYMOND J. SIRIANNI, PE
ELECTRICAL - FL REG. 66282
GA. REG. 0000.0039
SC. REG. 19740
AL. REG. 25565
TN. REG. 128038
NC. REG. 039660
VA. REG. 0402055379

NORMAN MEIER, PE
ELECTRICAL - FL REG. 59422
GA. REG. 21.692
SC. REG. 25290
AL. REG. 28079

© COPYRIGHT 2017
PUBLIX SUPER MARKETS, INC.

THESE CONSTRUCTION DOCUMENTS ARE THE PROPERTY OF PUBLIX SUPER MARKETS, INC. AND ARE NOT TO BE COPIED OR REUSED FOR ANY SPECIFIC BUILDING WITHOUT WRITTEN PERMISSION. THESE DRAWINGS SHALL NOT BE DUPLICATED WITHOUT PRIOR WRITTEN PERMISSION OF PUBLIX SUPER MARKETS, INC.

THE DESIGN INDICATED IN THESE CONSTRUCTION DOCUMENTS SHALL TO THE BEST OF MY KNOWLEDGE, INFORMATION, AND BELIEF, COMPLY WITH THE APPLICABLE NFPA/OSHA REGIONS CODES

PLOT DATE:
25 AUG 2017

REVISION DATA:

1637
PUBLIX @ LAKE CROSSING

PLATT SPRINGS RD & HWY 6
LEXINGTON, LEXINGTON, SC

45.9.2
V080 / 2017
SIENNA - LITE

SANITARY WASTE PLUMBING ISOMETRIC

SCALE: 1/8" = 1'-0"

P-4

25-AUG-2017 18:34 ajye P:\1600-1699\1637\1637p04.dgn