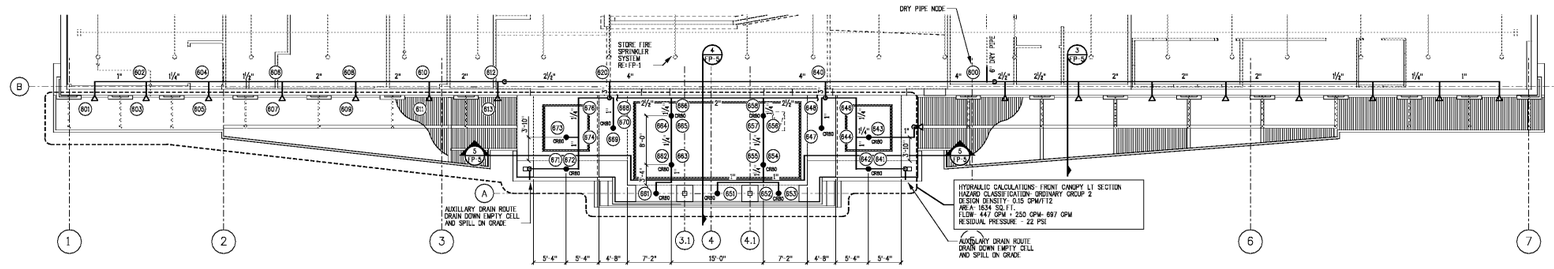

1 FP-5 LOWER CANOPY FIRE PROTECTION
SCALE: ⅛"=1'-0"

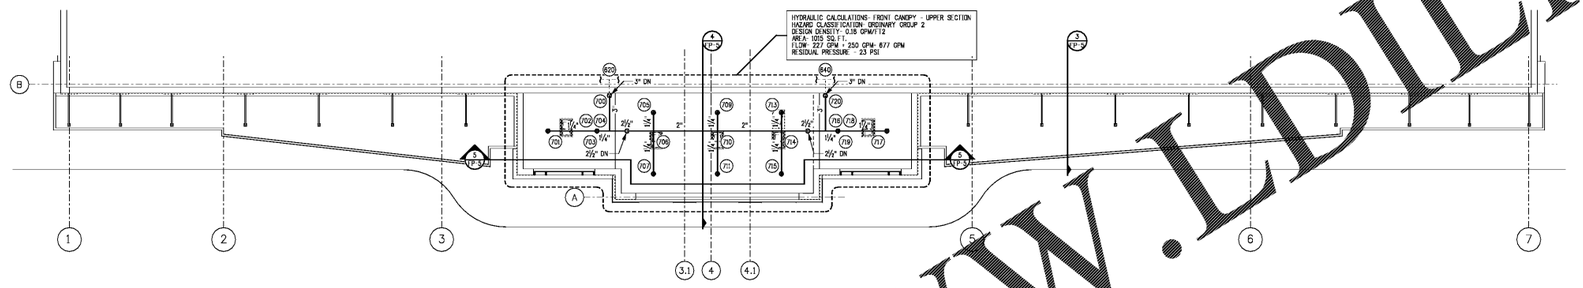

2 FP-5 UPPER CANOPY FIRE PROTECTION
SCALE: ⅛"=1'-0"

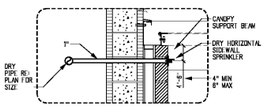

3a FP-5 DRY HORIZ. SIDEWALL SPRINKLER DTL
SCALE: ¾"=1'-0"

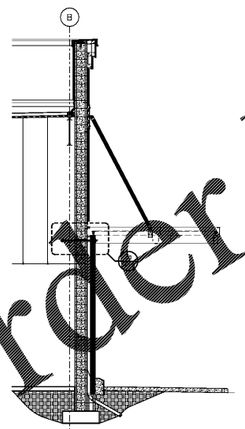

3 FP-5 ALUMINUM CANOPY FIRE PROTECTION
SCALE: ¾"=1'-0"

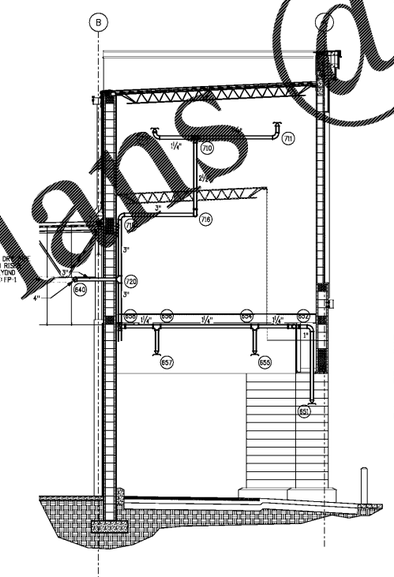

4 FP-5 CANOPY FIRE PROTECTION
SCALE: ¾"=1'-0"

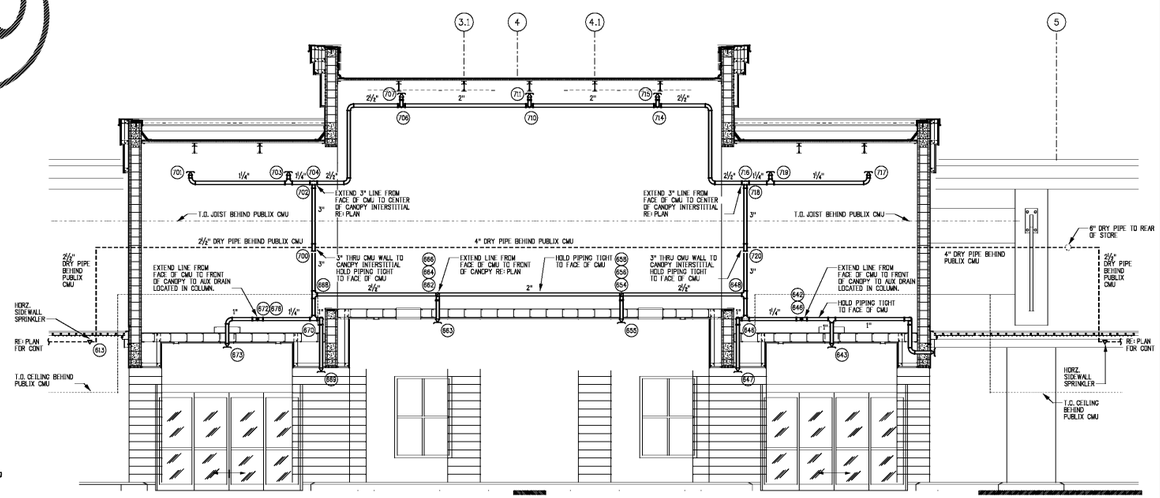

5 FP-5 CANOPY FIRE PROTECTION
SCALE: ¾"=1'-0"

Order Plans @ WWW.LDILine.com

Publix SUPER MARKETS

CORPORATE OFFICES, FACILITIES DESIGN
BOX 407, LAKELAND, FL 33802
(863) 688-1188
PHYSICAL ADDRESS:
3300 PUBLIX CORPORATE PARKWAY
LAKELAND, FL 33811-3311

PUBLIX FACILITIES DESIGN DEPARTMENT

DAVID SHEE, AIA
ARCHITECT FL REG. 0013118

DAVID KEE
ARCHITECT FL REG. 0015281
GA REG. 329281
SC REG. 25277
AL REG. 26457
TN REG. 128457
NC REG. 2018432
VA REG. 0401017097

JOHN C. STEVENS, PE
STRUCTURAL FL REG. 49377
GA REG. 920201
SC REG. 18240
AL REG. 30982
TN REG. 121207

PAUL C. HARMAN, PE
STRUCTURAL FL REG. 77919
GA REG. 317740
SC REG. 31754
AL REG. 34958
TN REG. 129852
NC REG. 040182
VA REG. 0402038922

JOHN J. CARAMALIS, PE
MECHANICAL FL REG. 63889
GA REG. 0000.0046
SC REG. 16057
AL REG. 25081
TN REG. 126557
VA REG. 0402056479

ANTHONY CLEMENTI, PE
MECHANICAL FL REG. 56781
GA REG. 0000.0051
SC REG. 31091
AL REG. 28469
TN REG. 117382
NC REG. 029660
VA REG. 0402066137

RAYMOND J. SIRIANNI, PE
ELECTRICAL FL REG. 56282
GA REG. 0000.0039
SC REG. 19740
AL REG. 25565
TN REG. 128038
NC REG. 029659
VA REG. 0402053379

NORMAN MEIER, PE
ELECTRICAL FL REG. 59422
GA REG. 31492
SC REG. 25290
AL REG. 28079

© COPYRIGHT 2017
PUBLIX SUPER MARKETS, INC.

THESE CONSTRUCTION DOCUMENTS ARE THE PROPERTY OF PUBLIX SUPER MARKETS, INC. AND ARE NOT TO BE COPIED OR REUSED FOR ANY SPECIFIC BUILDING WITHOUT WRITTEN PERMISSION. THESE DRAWINGS SHALL NOT BE DUPLICATED WITHOUT PRIOR WRITTEN PERMISSION OF PUBLIX SUPER MARKETS, INC.

THE DESIGN INDICATED IN THESE CONSTRUCTION DOCUMENTS SHALL TO THE BEST OF MY KNOWLEDGE, INFORMATION, AND BELIEF, COMPLY WITH THE APPLICABLE REFERENCE: 2017 FBC

PLOT DATE:
25 AUG 2017

REVISION DATA:

1637
PUBLIX @ LAKE CROSSING

PLATT SPRINGS RD & HWY 6
LEXINGTON, LEXINGTON, SC

45.9.2
VERSION 2017

SIENNA - LITE

FACADE CANOPY FIRE PROTECTION

SCALE: AS NOTED

FP-5

25-AUG-2017 14:42 ajve P:\1688-1699\1637\1637fp05.dgn