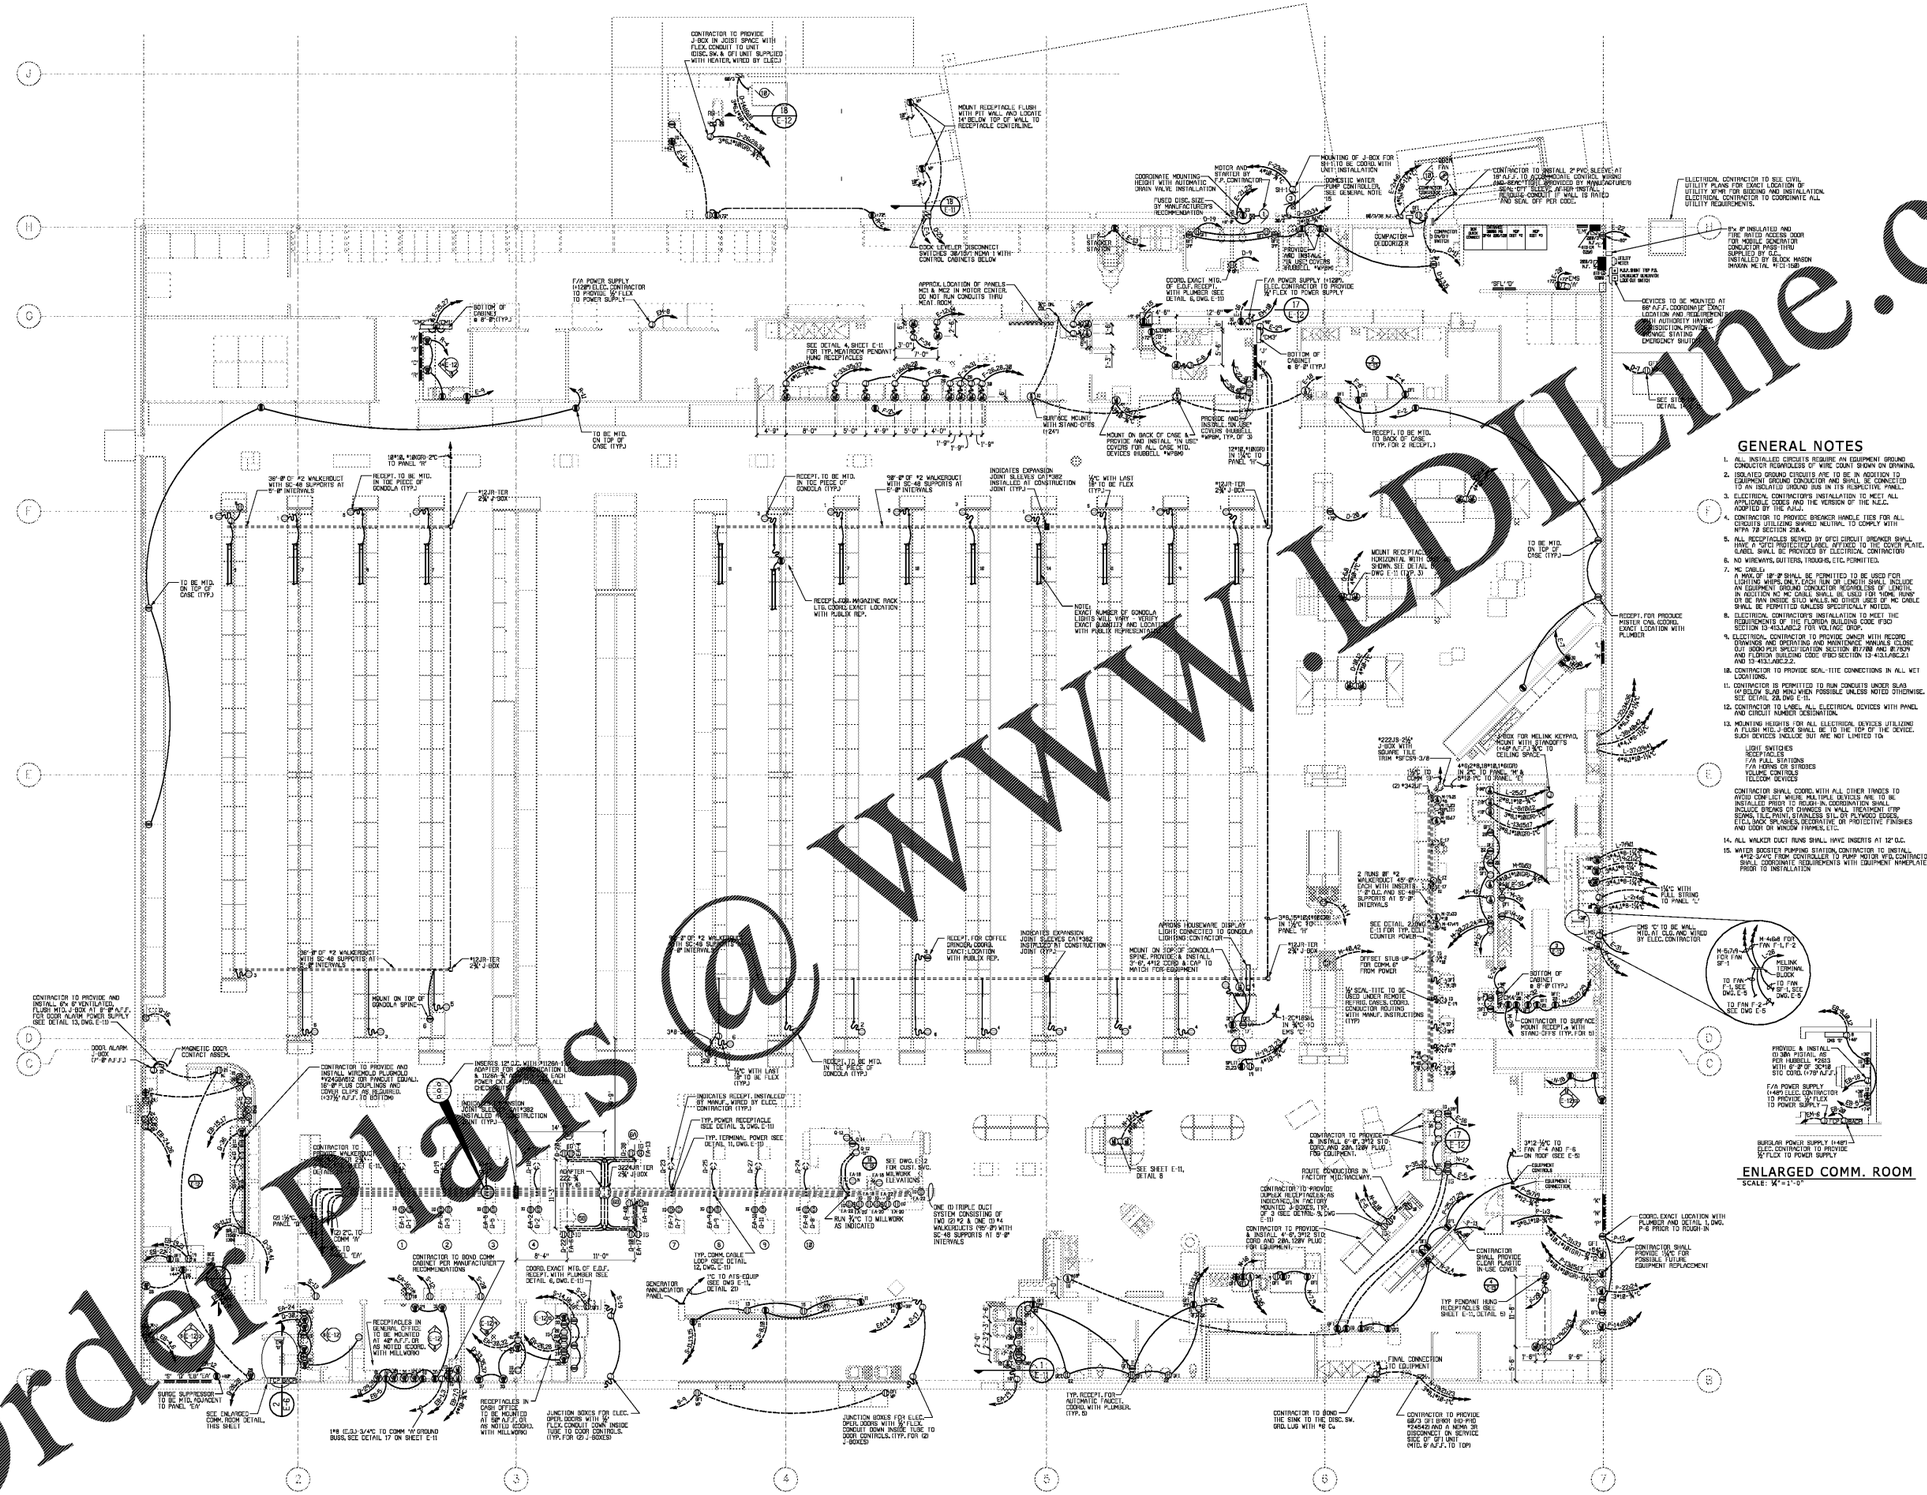

Publix SUPER MARKETS

CORPORATE OFFICES, FACILITIES DESIGN
BOX 407, LAKELAND, FL 33802
(863) 688-8999
PHYSICAL ADDRESS:
3300 PUBLIX CORPORATE PARKWAY
LAKELAND, FL 33811-3311

PUBLIX FACILITIES DESIGN DEPARTMENT
DAVID W. BEE, AIA
ARCHITECT FL REG. 19319
DAVID A. ...
ARCHITECT FL REG. ...
GA. REG. ...
SC. REG. ...
AL REG. ...
TN REG. ...
NC REG. ...
VA REG. ...
JOHN ... STEENS, PE
MECHANICAL/ELECTRICAL FL REG. 63577
GA. REG. 320021
SC. REG. 16240
AL REG. 30992
TN REG. 101507
PAUL C. HARMAN, PE
STRUCTURAL FL REG. 67969
GA. REG. 377740
SC. REG. 27241
AL REG. 34956
TN REG. 107882
NC REG. 040756
VA REG. 0402068022
JOHN J. CARAMALIS, PE
MECHANICAL FL REG. 43889
GA. REG. 319394
SC. REG. 16051
AL REG. 30981
TN REG. 108057
VA REG. 0402065479
ANTHONY CLEMENTI, PE
MECHANICAL FL REG. 64781
GA. REG. 319391
SC. REG. 31091
AL REG. 35849
TN REG. 111282
NC REG. 039661
VA REG. 0402066137
RAYMOND J. SIRIANNI, PE
ELECTRICAL FL REG. 64585
GA. REG. 319389
SC. REG. 19740
AL REG. 35845
TN REG. 108038
NC REG. 039660
VA REG. 0402065319
NORMAN MEIER, PE
ELECTRICAL FL REG. 69422
GA. REG. 314972
SC. REG. 25290
AL REG. 35829

© COPYRIGHT 2017
PUBLIX SUPER MARKETS, INC.

THESE CONSTRUCTION DOCUMENTS ARE THE PROPERTY OF PUBLIX SUPER MARKETS, INC. AND ARE NOT TO BE COPIED OR REUSED FOR ANY SPECIFIC BUILDING WITHOUT WRITTEN PERMISSION. THIS DRAWINGS SHALL NOT BE DUPLICATED WITHOUT THE WRITTEN PERMISSION OF PUBLIX SUPER MARKETS, INC.

THE DESIGNS INDICATED IN THESE CONSTRUCTION DOCUMENTS DEVOID TO THE BEST OF MY KNOWLEDGE, INFORMATION, AND BELIEF, COMPLY WITH THE APPLICABLE REVISIONS: 10/12/2012 CODES

PLOT DATE:
25 AUG 2017

REVISION DATA:

1637
PUBLIX @ LAKE CROSSING

PLATT SPRINGS RD & HWY 6
LEXINGTON, LEXINGTON, SC

45,9,2
V0807-2017
SIENNA - LITE

ELECTRICAL POWER PLAN

SCALE: 1/8" = 1'-0"

E-3