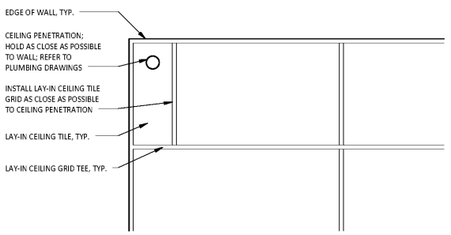

1.1 / A141 **LAY-IN CEILING PENETRATION - PLAN DETAIL**
3/4" = 1'-0"

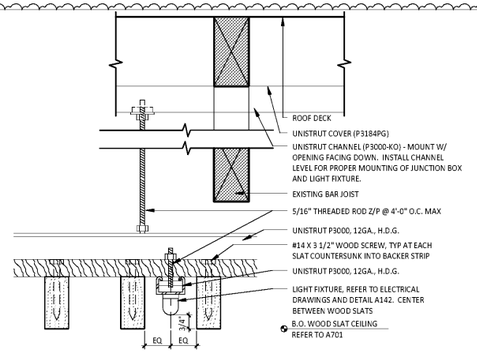

8 / A141 **SUSPENDED LIGHT**
3" = 1'-0"

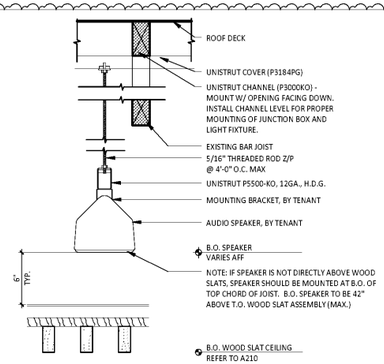

5 / A141 **SUSPENDED SPEAKER DETAIL**
1 1/2" = 1'-0"

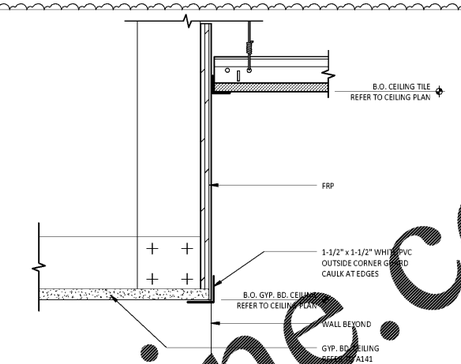

1 / A141 **KITCHEN CEILING TRANSITION**
3" = 1'-0"

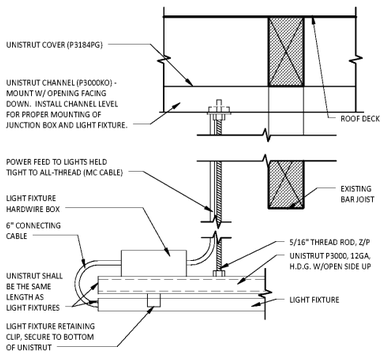

12 / A141 **SUSPENDED STRIP LIGHT CONNECTION DETAIL**
3" = 1'-0"

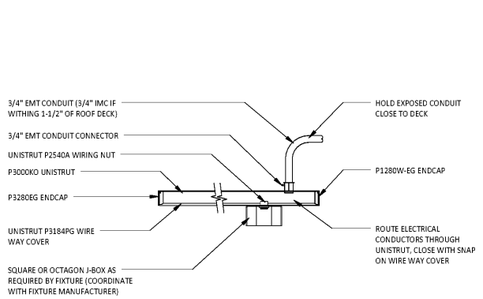

9 / A141 **UNISTRUT MOUNTING DETAIL**
1 1/2" = 1'-0"

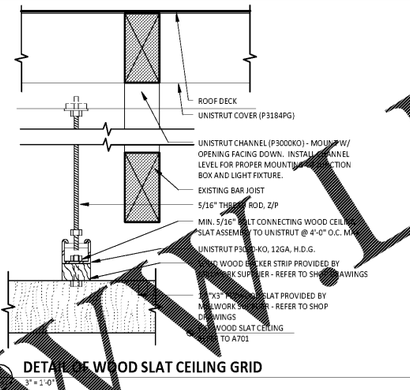

DETAIL OF WOOD SLAT CEILING GRID
3" = 1'-0"

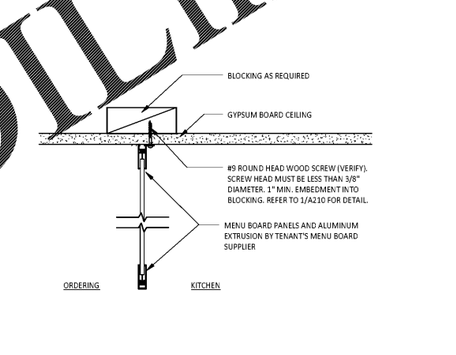

7 / A141 **MENU BOARD BLOCKING DETAIL**
3" = 1'-0"

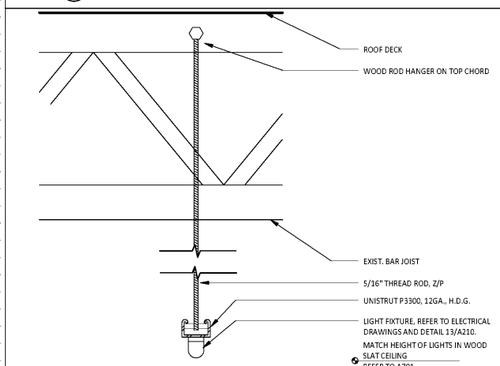

13 / A141 **DETAIL @ SUSP. LIGHT**
3" = 1'-0"

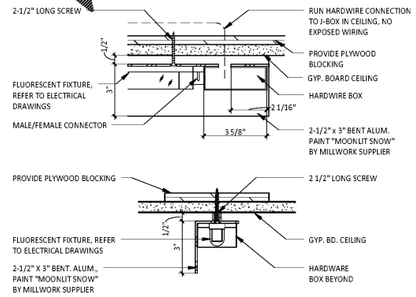

7 / A141 **MENU BOARD LIGHT DETAIL**
3" = 1'-0"

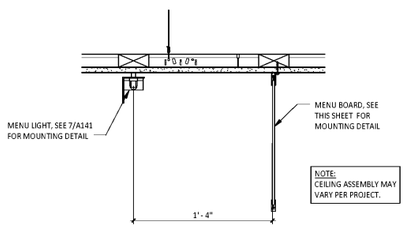

3 / A141 **MENU BOARD DETAIL**
1 1/2" = 1'-0"

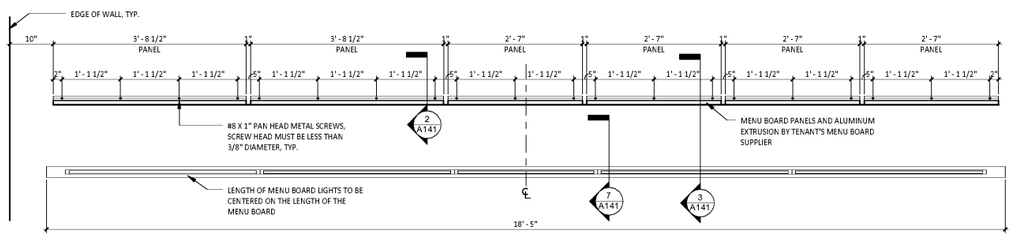

4 / A141 **MENU - SCREW PATTERN PLAN**
3/4" = 1'-0"

Order Plans @ WWW.LDLine.com

Consultant:
WILKUS ARCHITECTS
15 Ninth Avenue North, Hopkins, MN 55343
Phone: 952.847.0960 www.wilkusarch.com

Seal:

EXPIRES 12-31-17

SIGNATURE
30 August, 2017
DATE

COPYRIGHT 2015
THIS DRAWING IS AN INSTRUMENT OF SERVICE AND AS SUCH REMAINS THE PROPERTY OF CHIPOTLE MEXICAN GRILL, INC. PERMISSION FOR USE OF THIS DOCUMENT IS LIMITED AND CAN BE EXTENDED ONLY BY WRITTEN AGREEMENT WITH CHIPOTLE MEXICAN GRILL, INC.

CHIPOTLE MEXICAN GRILL, INC.
1401 WYNKOOP STREET, SUITE 500
DENVER, COLORADO 80202
TELEPHONE: (303) 595-4000
FAX: (303) 595-4014
INTERNET: WWW.CHIPOTLE.COM

STORE NO.: 3007
Purcellville
1200 Wolf Rock Drive, Suite 130
Purcellville, VA 20132

Issue Record:

12-15-16	Permit Set

Revisions:

1	03-06-17	OWNER COMMENTS
2	08-23-17	CHIPOTLE COMMENTS

Drawn: D. Austin
Checked: M. Wilkus

Project No.: 2016-0424

Contents:
Light Fixture & Ceiling Details

A141