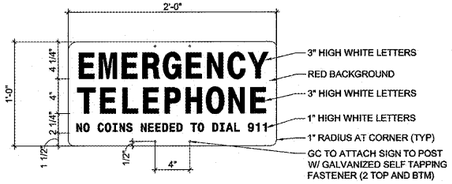

"EMERGENCY TELEPHONE" SIGN

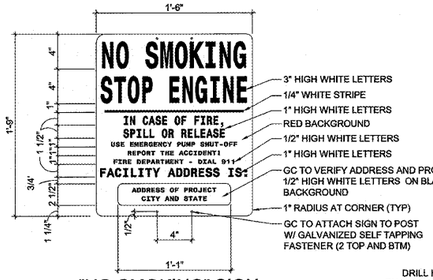

"NO SMOKING" SIGN

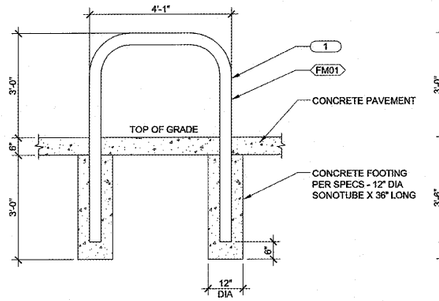

HOOP BOLLARD AT DISPENSERS

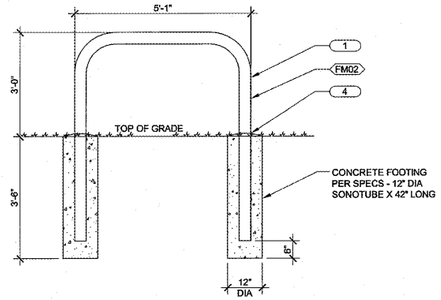

HOOP BOLLARD AT VENT RACK

2 HOOP BOLLARD DETAILS
1/2"=1'-0"

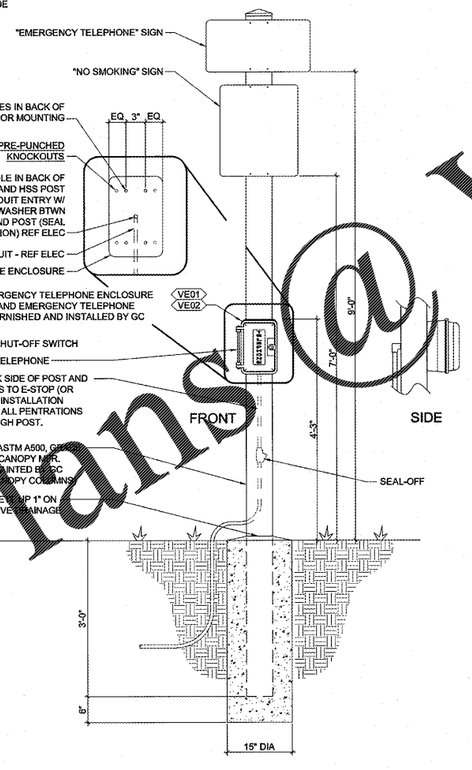

3 E-STOP AND 911 PHONE AND POST DETAILS
NO SCALE

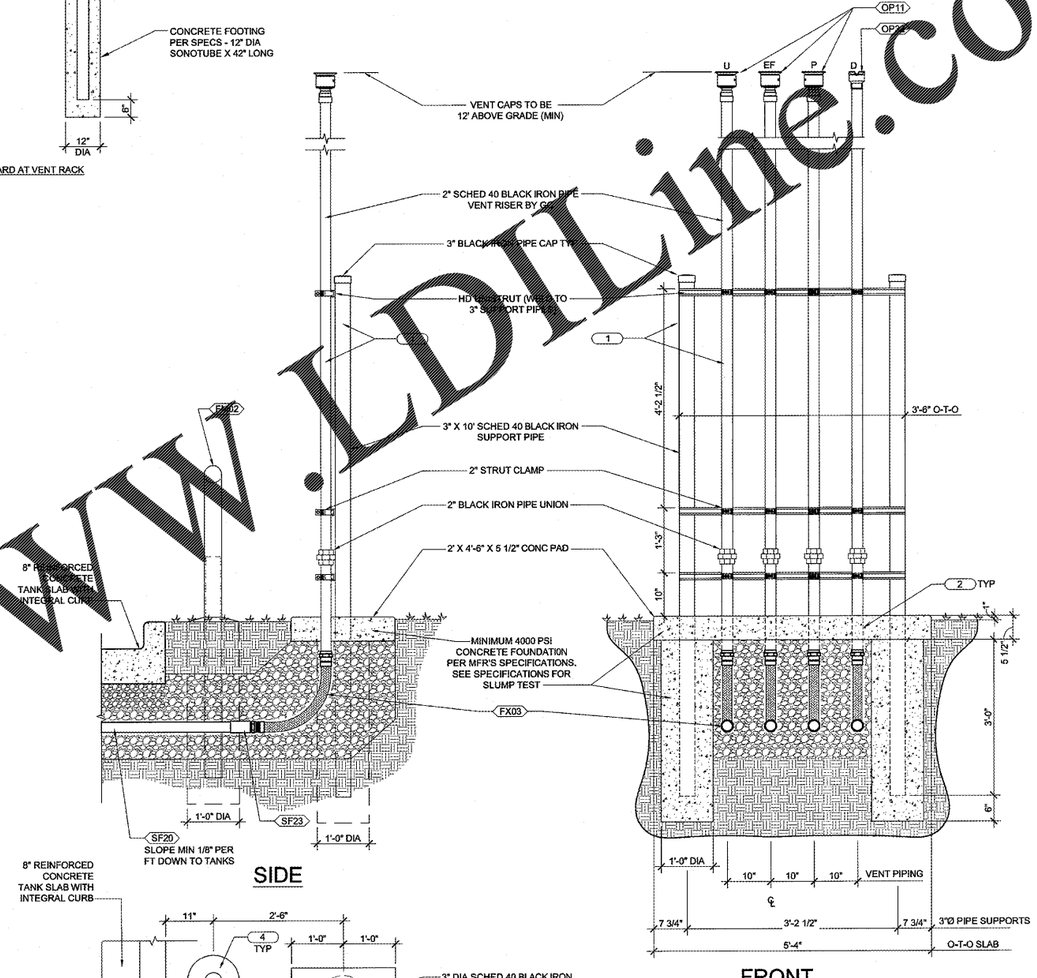

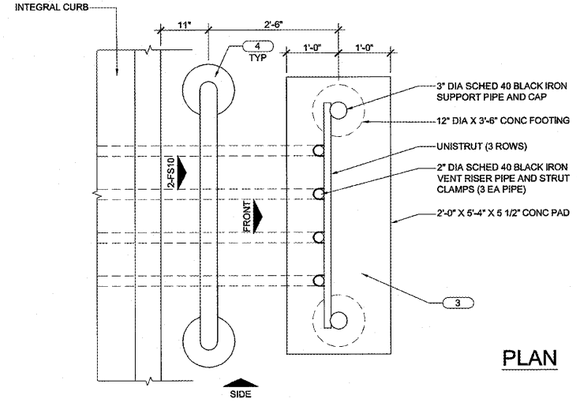

1 TANK VENT RISER DETAILS
3/4"=1'-0"

FS10 KEYNOTES

1 PAINT ALL EXPOSED METAL AT VENT RISERS AND SUPPORTS TO MATCH CANOPY COLUMNS.

2 ALL UNDERGROUND STEEL VENT PIPE AND FITTINGS EXPOSED TO EARTH, BACKFILL OR CONCRETE SHALL BE WRAPPED IN THE FOLLOWING MANNER:
APPLY SCOTCHWRAP PIPE INSULATION PUTTY AT ALL IRREGULAR SURFACES SUCH AS FITTINGS SO AS TO PROVIDE A UNIFORM SURFACE FOR THE PRIME COAT TAPE WRAP. APPLY SCOTCHWRAP PIPE PRIMER AT AN AVERAGE RATE OF 350 SQ FT PER GALLON. APPLY SCOTCHWRAP #51 TAPE (20 MIL) WITH WIDTH AND OVERLAP AS SHOWN BELOW:

PIPE DIA	TAPE WIDTH	OVERLAP
1 1/2"	2"	3/8"
2"	2"	3/8"
3"	3"	1/2"

3 POUR 5 1/2" THICK CONCRETE SLAB AT VENT RACK "AFTER" PLACING ALL VENT PIPING, 3" SUPPORT PIPES AND PEA GRAVEL BACKFILL IS IN PLACE.

4 CROWN CONCRETE AROUND HOOP BOLLARD AT GRADE FOR POSITIVE DRAINAGE AWAY FROM POST.

HFA
ARCHITECTS
ENGINEERS
INTERIORS
HARRISON FRENCH
ASSOCIATES, PLLC
765 S. Walton Blvd Suite 3
Bentonville, Arkansas 72712
t 479.273.0080
f 866.800.9685
www.hfa-sc.com

STIPULATION FOR REUSE
THIS DRAWING WAS PREPARED FOR USE ON A SPECIFIC SITE AT INDIAN TRAIL, NC ON THE DATE SHOWN HEREON. IT IS THE PROPERTY OF HARRISON FRENCH AND ASSOCIATES, PLLC AND IS NOT TO BE USED IN WHOLE OR IN PART, AT ANY TIME, FOR ANY OTHER PROJECT. THIS DRAWING IS NOT TO BE REUSED ON ANOTHER PROJECT WITHOUT THE EXPRESS WRITTEN PERMISSION OF THE ARCHITECTS AND ENGINEERS. ANY UNAUTHORIZED REUSE OF THIS DRAWING IS NOT TO BE REUSED ON ANOTHER PROJECT IS NOT TO THE LAW AND MAY BE CONTRARY TO THE LAW.

SAM'S MART
US HY 74 & TECHNOLOGY BLVD
INDIAN TRAIL, NC 28079

JOB NUMBER: 07-16-80004

ISSUE BLOCK

STORE NO.:	
DOCUMENT DATE:	05-31-17
CHECKED BY:	BKH
DRAWN BY:	JMA
PROTO CYCLE	MAY-2017

NORTH CAROLINA
REGISTERED
PROFESSIONAL
SEAL
030048
ENGINEER
RYAN S RAY

HARRISON FRENCH
AND ASSOCIATES, PLLC
P-0402

JUN 01 2017

REMOTE VENT, E-STOP AND 911 PHONE

SHEET: FS10

Order Plans @ WWW.LDLine.com

May/24/2017-10:05am - User: jon
J:\07\07-16-80004 Sams Mart - Indian Trail, NC\Full Field Dwgs\FS10 REMOTE VENT, E-STOP AND 911 PHONE.dwg