*ALL OUTLETS AT TABLES ARE ON CENTER OF THE TABLE POST. PLEASE VERIFY AGAINST CORE DRILL PACKAGE
SEE SHEET ID-8 FOR MORE SOFFIT DETAILS
PENDANTS TO BE CENTERED OVER TABLE TOP, HUNG @ 78"AFF TO BOTTOM OF GLASS SHADE

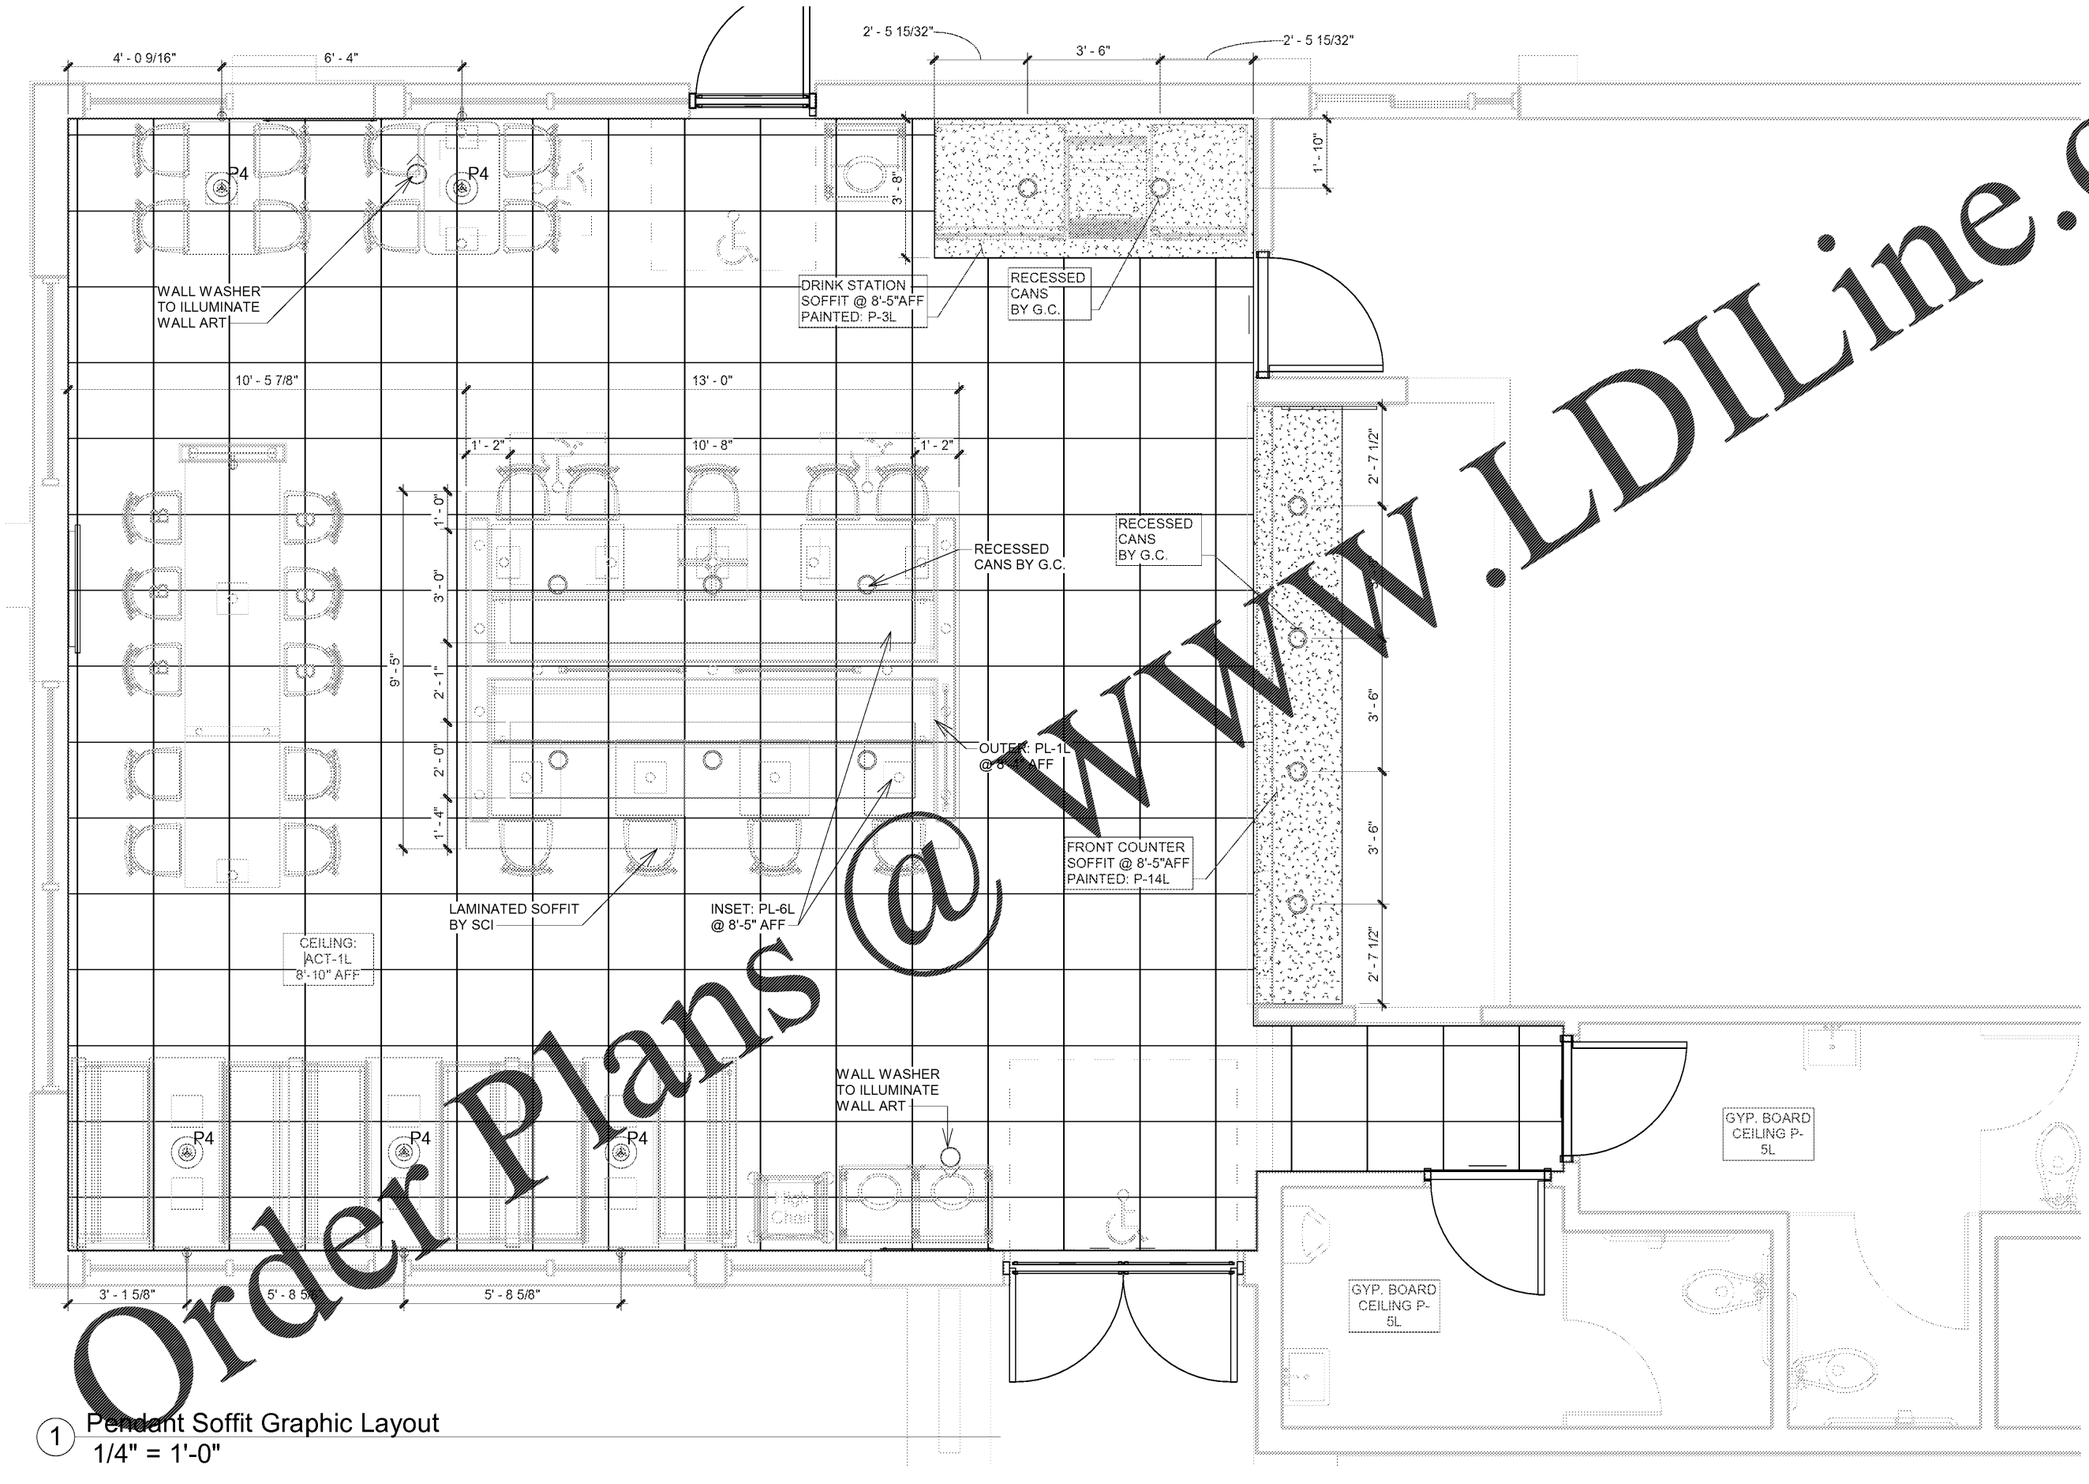

1 Pendant Soffit Graphic Layout
1/4" = 1'-0"

Order Plans @ WWW.LDILine.com

SEATING Concepts
125 Connell Ave
Rockdale, IL 60436
www.seating-concepts.com
T: 815.730.7980 F: 815.730.7969

This drawing contains proprietary information by Seating Concepts. Unauthorized use or reproduction is prohibited without expressed written consent of Seating Concepts.

Project Contacts:

Please contact one of the following Seating Concepts team members to address any concerns you may have:

Customer Service: 815.730.7980	
Ken Hibben - Manager	x 2253
Cheri Salamon	x 2224
Lorna Cullison	x 2246
Mel Randall	x 2234
Krista Bagley	x 2219
Julia Schladenhauffen	x 2226
Kerry Struder	x 2223
Interior Design: 815.730.7980	
Samantha Uthe - Manager	x 2251
Lori Manion	x 2242
Sandra Chavez	x 2221
Deborah Paulik	x 2262
Rita Gear	x 2235
Kimberly Sea	x 2252

PROJECT: BK 20/20 Light
LOCATION: Lake City, GA 30260
ADDRESS: 5141 Jonesboro Road
STORE #: 4003
DESIGNER: Lori C. Manion
CSR: Mel Randall
SALES MANAGER: Betsy Spinks

START DATE: 11-29-17

REVISION HISTORY

DATE	#	DESCRIPTION	XY
11-29-17	1	Revised per BKC	SC

SHEET TITLE: Pendant & Soffit Layout

ID-6

11 x 17 SIZE FORMAT