Order Plans @ www.LDLine.com

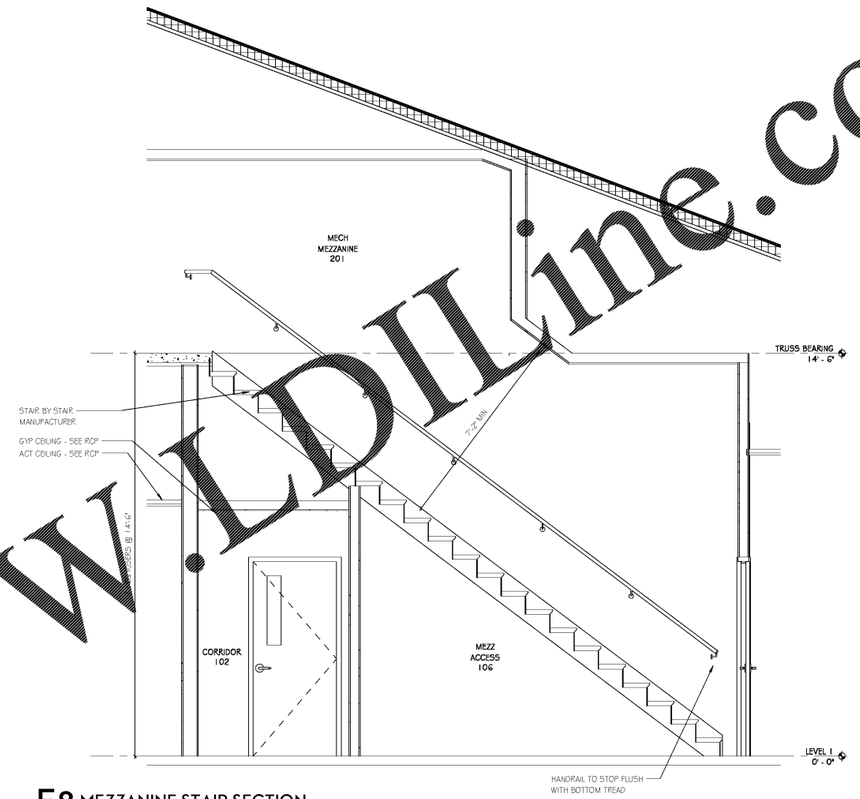

E8 MEZZANINE STAIR SECTION
SCALE: 1/2" = 1'-0"

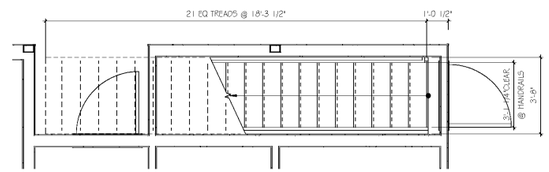

C8 LEVEL 1
SCALE: 3/8" = 1'-0"

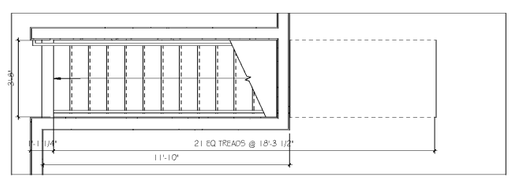

A8 MEZZANINE
SCALE: 3/8" = 1'-0"

GOODWYN | MILLS | CAWOOD
2701 1st Avenue S. Suite 100 | Birmingham, AL 35233
Tel 205.879.4462 | GMCNETWORK.COM

ISSUE | DATE
BID ISSUE 11/30/2017

drawn by: Author
checked by: JSG

Oneonta Community Development Center

100 1st Ave W.
Oneonta, AL 35121

GMC # ABHM170022

VERTICAL CIRCULATION

sheet A5.32 of

11/30/2017 5:13:44 PM