Order Plans Now

LEGEND

G – GENERAL CONTRACTOR
L – LANDLORD
T – TENANT

GENERAL NOTE

THE "RESPONSIBILITY SCHEDULE" IS INTENDED TO BE USED AS A GUIDE ONLY AND IS NOT ALL-INCLUSIVE. ALL PERSONS BIDDING WORK OR CONTRACTED FOR WORK ARE TO REVIEW THESE DOCUMENTS, THE LL CRITERIA, AND THE EXECUTED LEASE AGREEMENT IN THEIR ENTIRETY. ALL ITEMS MARKED AS FURNISHED OR INSTALLED BY LL ARE AS-IS. LL IS NOT PERFORMING ADDITIONAL WORK.

DOOR SCHEDULE

DOOR NO.	ROOM	SIZE	THICK	TYPE	MTL	FINISH	LABEL	GLAZ	HDWR GROUP	FRAME MTL	FRAME FINISH	FRAME LABEL	DETAILS HEAD	DETAILS JAMB	DETAILS SILL	KEYED NOTES
101	ENTRY	(2) 3'-0" X 8'-0"	2"	SWNG	GLASS	SEE A6	N/A	1/2" TEMP	1	ALUM	MALL	N/A	----	----	----	1
102	ACCESS FIT RM	3'-0" X 5'-0"	1-3/4"	SWNG	SC WD	WC1	N/A	N/A	2	WD	P1	N/A	2/12	2/12	3/12	2
103	FITTING ROOM	3'-0" X 5'-0"	1-3/4"	SWNG	SC WD	WC1	N/A	N/A	2	WD	P1	N/A	2/12	2/12	3/12	2
104	STOCKROOM	3'-0" X 7'-0"	1-3/4"	SWNG	HM	P1	N/A	N/A	2	HM	P1	N/A	1/12	1/12	3/12	
105	FITTING ROOM	3'-0" X 5'-0"	1-3/4"	SWNG	SC WD	WC1	N/A	N/A	2	WD	P1	N/A	2/12	2/12	3/12	2
106	FITTING ROOM	3'-0" X 5'-0"	1-3/4"	SWNG	SC WD	WC1	N/A	N/A	2	WD	P1	N/A	2/12	2/12	3/12	2
107	FITTING ROOM	3'-0" X 5'-0"	1-3/4"	SWNG	SC WD	WC1	N/A	N/A	2	WD	P1	N/A	2/12	2/12	3/12	2
108	HALLWAY	3'-0" X 7'-0"	1-3/4"	SWNG	HM	P1	N/A	N/A	6	HM	P1	N/A	1/12	1/12	3/12	
109	TOILET	3'-0" X 7'-0"	EXG	SWNG	HM	P1	N/A	N/A	4	HM	P1	EXG	----	----	----	
110	SERVICE	3'-0" X 7'-0"	EXG	SWNG	HM	P1, MALL	EXG	N/A	5	HM	P1, MALL	EXG	----	----	----	3,5

KEYED NOTES

1. PROVIDE "THIS DOOR TO REMAIN UNLOCKED DURING BUSINESS HOURS" SIGNAGE ABOVE DOOR.
2. ROUGH OPENING TO BE 38" WIDE. DOOR AND HARDWARE FURNISHED BY TENANT. TORRID GC TO PROVIDE DOOR FRAME, DOOR TRIM, BORE AND MORTISE DOOR AND INSTALL BOT OF DOOR @ 12" AFF. PROVIDE (8) KEYS FOR LOCKSET.
3. REUSE EXG HARDWARE. REPLACE AS REQ OR PROVIDE IF NOT EXG WITH HARDWARE GROUP BELOW.
4. FURNISH UTILITECH #0056293 DOOR CHIME. INSTALL MAIN UNIT ON BACK WALL NEAR CASHWRAP OR AS RANGE OF UNIT PERMITS.
5. PAINT STOCKROOM/HALLWAY SIDE OF SERVICE DOOR AND FRAME P1 AND EXTERIOR SIDE PER TENANT CRITERIA. INSTALL TENANT NAME AND SPACE NUMBER PER TENANT CRITERIA ON EXTERIOR SIDE.

CODE COMPLIANCE

1. EXIT DOORS SHALL BE OPENABLE FROM THE INSIDE WITHOUT THE USE OF A KEY OR ANY SPECIAL KNOWLEDGE OR EFFORT. MAXIMUM PULL FORCES FOR INTERIOR AND EXTERIOR DOORS SHALL NOT EXCEED:
   INTERIOR DOORS: 5 LBS
   EXTERIOR DOORS: 8.5 LBS
   FIRE RATED DOORS: 15 LBS
2. HAND ACTIVATED DOOR OPENING HARDWARE TO BE MOUNTED AT 38" AFF AND OPERATED WITH A SINGLE EFFORT BY LEVER TYPE HARDWARE.
3. THE BOTTOM 10" OF ALL DOORS SHALL HAVE A SMOOTH, UNINTERRUPTED SURFACE.

GENERAL NOTES

1. DOOR LOCKS TO BE COMPATIBLE WITH "BEST" 7-PIN LOCK CYLINDERS.
2. ALIGNMENT OF DOOR HEADS SHALL BE AT A CONSTANT LEVEL AND NOT FOLLOW POTENTIAL VARIATIONS IN THE FLOOR PLANS.
3. UNDER CUT DOOR 3/4" MINIMUM.

HARDWARE SCHEDULE

NO.	ITEM	QTY	MANUFACTURER	MODEL NO.	FINISH	COMMENTS
GROUP 1	HINGES	4	----	----	----	TOP AND BOTTOM PIVOT
	CLOSER	N/A	----	----	----	----
	HANDLE/PULL	4	CRL OR EQUAL	72LPPS	POLISHED CHROME	72" GLASS-MOUNTED LADDER STYLE BACK-TO-BACK PULL HANDLE
	LOCK	2	----	----	----	ENSURE COMPATIBLE WITH "BEST" CYLINDER, NONLOCK SIDE GETS BLANK PLATE.
	CYLINDER	2	BEST	----	----	7 PIN TYPE
	TOP PATCH	2	CRL OR EQUAL	PH20C	POLISHED CHROME	----
	BOTTOM RAIL	2	CRL OR EQUAL	----	POLISHED CHROME	----
	FLOOR STOP/HOLD OPEN	N/A	----	----	----	----
	THRESHOLD	1	----	----	----	----
	WEATHERSTRIPPING	N/A	----	----	----	----
	DUST PROOF STRIKES	4	----	----	POLISHED CHROME	----
	FLOOR DOME STOPS	2	IVES OR EQUAL	FS438 (US26)	POLISHED CHROME	----
GROUP 2	HINGES	2	BOOMER	LB4311C-450	#626	FULL MORTISE, SINGLE ACTION SPRING TYPE. USE #12 X 1-1/4" WD SCREWS @ DR, AND #12 (24) X 1/2" MACHINE SCREW @ FRAME SUPPLIED BY TENANT.
	LEVER SET	1	SCHLAGE	RHODES ND80PD	#626	STOREROOM TYPE, PROVIDE (8) KEYS PER DOOR, ALL DOORS KEYED ALIKE SUPPLIED BY TENANT.
	DOOR STOP	1	PERFECT PRODUCTS	DOOR SAVER II	01284 SATIN NICKEL	HINGE MOUNTED DOOR STOP
GROUP 3	HINGES	3	----	----	#US26	4" X 4"
	CLOSER	1	NORTON	1603	#689 ALUMINUM	MOUNT ON PULL SIDE WITH 90 DEGREE HOLD OPEN
	LEVER SET	1	FALCON	B101-D	#626	PASSAGE SET
	KICK PLATE	1	----	----	STAINLESS STEEL	34"W X 30"H AT PUSH SIDE ONLY
	FLOOR STOP	1	IVES OR EQUAL	FS13	#US26	
GROUP 4	HINGES	EXG	----	----	#US26	4" X 4"
	CLOSER	EXG	NORTON	1603	#689 ALUMINUM	MOUNT ON TOILET ROOM SIDE, REPLACE ONLY AS REQ
	LEVER SET	EXG	FALCON	B301-D	#626	PRIVACY TYPE, REPLACE ONLY AS REQ
	KICK PLATE	1	----	----	STAINLESS STEEL	34"W X 10"H AT STOCKROOM/HALLWAY SIDE ONLY
GROUP 5	CLOSER	1	NORTON	1603	#689 ALUMINUM	MOUNT ON PULL SIDE WITH 90 DEGREE HOLD OPEN
	LOCK	1	----	----	----	ENSURE COMPATIBLE WITH "BEST" CYLINDER
	PRY PLATE	1	----	----	----	AT EXTERIOR, NO HANDLE ALLOWED
	CYLINDER	1	BEST	----	----	7 PIN TYPE, RIGID TAIL
	PANIC HARDWARE	1	ALARM LOCK	700	ALUMINUM RED	ALARM LOCK OR DETEX, REPLACE ONLY AS REQ
	PEEP HOLE	1	----	----	BLACK OR NICKEL	AT EXTERIOR DOOR, FIRE RATED AS REQ
	DOOR SWEEP	1	----	----	----	INSTALL ON EXTERIOR SIDE OF DOOR
	THRESHOLD	N/A	----	----	----	----
	WEATHERSTRIPPING	N/A	----	----	----	----
GROUP 6	CLOSER	1	NORTON	1603	#689 ALUMINUM	MOUNT ON PULL SIDE WITH 90 DEGREE HOLD OPEN
	LOCK	1	----	----	----	ENSURE COMPATIBLE WITH "BEST" CYLINDER
	PRY PLATE	1	----	----	----	AT EXTERIOR, NO HANDLE ALLOWED
	CYLINDER	1	BEST	----	----	7 PIN TYPE, RIGID TAIL
	PANIC HARDWARE	1	ALARM LOCK	----	ALUMINUM RED	ALARM LOCK OR DETEX, REPLACE ONLY AS REQ
	DOOR SWEEP	1	----	----	----	INSTALL ON EXTERIOR SIDE OF DOOR

RESPONSIBILITY SCHEDULE

ITEM	NOT APPLICABLE	EXISTING TO REMAIN	FURNISHED BY	INSTALLED BY	COMMENT
01000 GENERAL REQUIREMENTS					
1. INSURANCE/BOND/WAIVERS			G		AS REQ BY LANDLORD.
2. MALL DEPOSIT			G		AS REQ BY LANDLORD.
3. PERMITS AND FEES					
A. BUILDING PERMIT/FEES			G		AS REQ BY GOVERNING AUTHORITIES.
B. SIGN PERMIT/FEES/APPLICATION			G		AS REQ BY GOVERNING AUTHORITIES.
C. FIRE PROTECTION PLANS/PERMIT			G		AS REQ PER STORE DESIGN, LL AND GOVERNING AUTH.
D. DEMOLITION PERMIT/FEES			G		AS REQ BY GOVERNING AUTHORITIES.
4. INSPECTIONS			G		AS REQ BY LOCAL BUILDING DEPARTMENT.
5. TEMPORARY UTILITIES			G	G	AS REQ.
6. "COMING SOON" GRAPHIC AT SITE			T	G	COORDINATE NEEDS/WANTS WITH TENANT AND LANDLORD.
7. FIELD VERIFY CONDITIONS & DIMS				G	PRIOR TO BIDDING.
8. CLEAN UP			G	G	DAILY SWEEP CLEANING DURING CONST. PROFESSIONAL CLEANING AT PUNCHLIST AND DAY PRIOR TO OPENING.
9. TRASH REMOVAL & DUMPSTERS			G	G	VERIFY CITY/LL REQ. REMOVE/DISPOSE OF ALL BOXES/CRATES/TRASH FROM GC & TENANT FURNISHED ITEMS. REQ EXTRA 30YD DUMPSTER THE DAY PRIOR TO TURNOVER FOR TENANT DEBRIS. PLUS ADDITIONAL PICK UP AND RETURN FOR FOLLOWING DAY.
10. HAZ-MAT ABATEMENT			G	G	AS REQ
11. FLOOR PREPARATION			G	G	
12. RECEIPT OF DELIVERIES				G	RECEIVE/UNLOAD/PROTECT ALL GC & TENANT FURNISHED GOODS DURING CONST. NOTE ANY DAMAGE/SHORTAGES W/IN 24 HRS OR REPLACEMENT ITEMS IS AT GC EXPENSE.
13. CHANGE ORDERS			G		RECEIVE WRITTEN APPROVAL ON AWA'S PRIOR TO WORK.
14. JOB SITE PHONE/FAX/CAMERA			G		EMAIL WEEKLY PICS TO TENANT PM.
15. CERTIFICATE OF OCCUPANCY			G		LEAVE WITH STORE MGR AT CONSTRUCTION COMPLETION. EMAIL COPY TO TORRID PROJECT MGR.
16. PROJECT SUPERVISION				G	FULL TIME ON SITE SUP. GC TO PROVIDE AT FIELD REPORTS
17. TENANT CLOSE-OUT PACKAGE			G		PROVIDE C OF O & C OF C, (2) SETS OF "AS-BUILTS", OPERATIONS MANUAL, SUB LIST, WARRANTIES AND LIEN WAIVERS TO TENANT/LANDLORD.
02000 SITE WORK					
1. DEMOLITION			G	G	SEE SHEET
2. SAW CUT SLAB			G	G	AS REQ FOR ELECTRICAL. SEE A1.
3. GAS SERVICE & MANIFOLD			L	L	
4. WATER SERVICE (DOM. AND FIRE)			L	L	
5. ELECTRICAL SERVICE			L	L	
03000 CONCRETE WORK					
1. SAND PAD			L	L	
2. VAPOR BARRIER			L	L	
3. REINFORCING FABRIC			L	L	
4. CONCRETE SLAB			L	L	
5. POURED CONCRETE				G	INFILL AS REQ TO MATCH EXG CONDITIONS/LL CRITERIA.
6. FLOOR PATCH/UNDERLAYMENT/TOPPING				G	AS REQ TO ACHIEVE FLUSH FINISH FLOOR TRANSITIONS AND PROPER FINISH FLOOR INSTALLATIONS.
7. EXPANSION JOINTS					
04000 MASONRY					
1. NO WORK UNDER THIS SECTION.					
05000 METALS					
1. STRUCTURAL STEEL			L	L	MAINTAIN FIRE RATING.
2. METAL DECKING			L	L	MAINTAIN FIRE RATING.
COLD-FORMED METAL FRAMING					
DEMISING WALLS			G	G	SEE A1.
INTERIOR STUD/JOIST/FURRING			G	G	USE PROPER GAUGE BASED ON REQUIRED HEIGHTS.
4. REVEALS	X				
5. EXPANSION JOINT COVER	X				
6. THREADED ROD			G	G	3/8" THREADED ROD AT LENGTHS AS REQ.
7. SLOTTED CHANNEL FRAMING			G	G	1 5/8" RAW GALVANIZED UNISTRUT AS REQ.
8. AIRCRAFT CABLE			G	G	AS REQ.
9. STOREFRONT FINISH			G	G	SEE A6 AND LL CRITERIA.
10. CORNER GUARDS			G	G	SEE A3 AND A7.
11. MISCELLANEOUS METALS			G	G	AS REQ.
06000 WOOD AND PLASTICS					
1. ROUGH CARPENTRY/FRT LUMBER			G	G	AS REQ.
2. PLYWOOD			G	G	CDX OR STRUCTURAL-ONE PLYWOOD.
3. WOOD BLOCKING			G	G	WOOD BLOCKING AS REQ.
4. EXTERIOR SHEATHING			L	L	
5. SLATWALL	X				
6. PLASTIC LAMINATE	X				
7. WOOD BASE			G	G	SEE B1 IN FINISH SCHEDULE.
8. RUBBER BASE			G	G	SEE B2 IN FINISH SCHEDULE.
9. FRP WALL PANELS			G	G	SEE FRP IN FINISH SCHEDULE.
10. TOILET SHELVING			G	G	COORDINATE W/ TENANT.
07000 MOISTURE CONTROL					
1. MOISTURE/VAPOR BARRIER			L	L	
2. FLASHING/SHEET METAL			L	L	
3. BATT/BOARD INSULATION			L	L	
4. EIFS			L	L	
5. CAULKING/SEALANTS			G	G	EACH TRADE TO PROVIDE AS REQ.
6. SPRAYED-ON FIREPROOFING	X				
7. WATERPROOFING			G	G	AT TOILET ROOM PER LL CRITERIA.
08000 DOORS AND WINDOWS					
1. STOREFRONT GLAZING SYSTEM			G	G	SEE A1 & A6.
2. ENTRY DOORS/TRANSOM			G	G	SEE DOOR SCHEDULE FOR ADD'L INFO.
3. FITTING ROOM DOORS			G	G	SEE DOOR SCHEDULE FOR ADD'L INFO.
A. DOOR FRAMES AND TRIM			G	G	SEE DOOR SCHEDULE, JAMB DETAILS & SHEET A5a FOR ADD'L INFO
4. STOCKROOM/HALLWAY DOOR			G	G	SEE DOOR SCHEDULE FOR ADD'L INFO.
5. TOILET ROOM DOOR			G	G	SEE DOOR SCHEDULE FOR ADD'L INFO.
6. SERVICE DOOR			G	G	SEE DOOR SCHEDULE FOR ADD'L INFO.
7. DOOR HARDWARE			G	G	SEE DOOR/HARDWARE SCHEDULE. MEET ADA REQ. FINISH TO BE SATIN CHROMIUM #US26D UON.
8. DOOR LOCK CORES AND KEYS			T	G	ALL EXT DOORS TO BE KEYED ALIKE AND ALL FITTING DOORS TO BE KEYED ALIKE AT CONST COMPLETION.
9. PANIC HARDWARE			G	G	AS REQ PER CODE. SEE DOOR SCHEDULE FOR TYPE
10. ACCESS PANEL			G	G	WHERE REQ.
11. MIRRORS					
A. SALES AREA			G	G	
B. FITTING			G	G	MIRROR ACROSS FROM ADA BENCH FURNISHED BY GC.
B. 3-WAY IN ALCOVE			G	G	
09000 FINISHES					
1. GYPSUM BOARD			G	G	PER PARTITION SCHEDULE ON A1. FOR A LEVEL 4 FINISH.
2. EXISTING GYPSUM BOARD			G	G	PATCH/REPLACE AS REQ PRIOR TO INSTALL NEW FINISHES.
3. WATER RESISTANT GYP BOARD			G	G	AT "WET" AREAS. SEE PARTITION SCHEDULE ON A1.
4. FLOOR					
A. RESILIANT – SALES			T	G	SEE VF2 IN FINISH SCHEDULE.
B. RESILIANT – TOILET	X				
C. CONCRETE SEALER			G	G	SEE CS1 IN FINISH SCHEDULE.
D. CARPET TILE			T	G	SEE CPT1 IN FINISH SCHEDULE.
E. CERAMIC TILE	X				
5. TRANSITIONS			G	G	SEE SHEET A3 FOR DETAILS.

ITEM	NOT APPLICABLE	EXISTING TO REMAIN	FURNISHED BY	INSTALLED BY	COMMENT
09000 FINISHES (CONTINUED)					
6. PAINT				G	SEE P1 THRU P4 IN FINISH SCHEDULE.
7. CEILING					
A. OPEN TO STRUCTURE		●	G	G	SEE CL3 IN CEILING TYPE SCHEDULE.
B. HARD SURFACE			G	G	SEE CL1 AND CL4 IN CEILING TYPE SCHEDULE.
C. SUSPENDED ACOUSTICAL			G	G	SEE CL2 ON SHEET A2 & ACT1 ON SHEET A3.
10000 SPECIALTIES					
1. SIGNAGE					
A. STOREFRONT ILLUMINATED LOGO			T	T	"TORRID" ILLUMINATED LOGO LETTER SIGN UNDER SEPARATE PERMIT.
B. AWNING	X				
C. BRANDING CLINGS			T	G	APPLIED OFF A STOREFRONT
D. SERVICE DOOR SIGNAGE			T	G	PER LL CRITERIA UNDER SEPARATE PERMIT.
E. ADA SIGNAGE			G	G	AS REQ PER LOCAL INSPECTORS.
F. CONSTRUCTION BARRICADE			T	T	PER LL CRITERIA.
G. BLACK OUT FILM	X				
H. MALL MONUMENT SIGN	X				
I. BANNER SIGN			T	T	PER LL CRITERIA UNDER SEPARATE PERMIT.
2. FIRE EXTINGUISHERS			G	G	AS REQ PER CODE.
11000 EQUIPMENT					
1. POS/PRINTERS			T	T	GC TO COORDINATE.
2. TELEPHONE EQUIPMENT			T	T	GC TO COORDINATE.
3. AUDIO SYSTEM			T	T	GC TO COORDINATE.
12000 FURNISHINGS					
SALES AREA					
FREESTANDING FIXTURES			T	G	ASSEMBLE/PLACE PER A4.
STANDARD			T	G	"REEVE" #700 SERIES HD W/ POWDER COAT FINISH PER A4.
C. CASHWRAP			T	G	ASSEMBLE/PLACE PER A1.
D. "CHECK-OUT" BAR			T	G	PLACE PER A1.
E. SCRIMS	X				
F. "ROSE" DISPLAY SYSTEM			T	G	SPIDER TRACK SYSTEM IN WHITE AT LOCATIONS SHOWN. INSTALL PER TENANT DIRECTION AND MFR INSTRUCTIONS.
2. FITTING ROOMS					
A. GARMENT HOOKS			T	G	
B. BENCH			T	G	
C. METAL MESH/PIC FRAMES			T	G	
3. STOCKROOM					
A. SHELVING/HANGROD			G	G	SEE A7 FOR DETAILS.
B. HANGROD BRACKETS/STANDARDS/HARDWARE			T	G	"REEVE" SEE A7 FOR DETAILS.
C. DFSK/POSTER UNIT/FILE CAB			T	G	ON SUPPLY TRUCK.
D. HANGER MANAGEMENT SYSTEM			T	G	"IRSG", SEE A4 & A5b.
E. MOBILE SHELVING SYSTEM			T	T	"MOBILE MEDIA". SEE A4 & A5b.
4. TOILET ROOM					
A. TRASH CAN			T	T	
B. SOAP DISPENSER			T	G	
C. TOILET PAPER DISPENSER			T	G	
D. PAPER TOWEL DISPENSER			T	G	
E. TOILET SEAT COVER DISPENSER			T	G	
F. MIRROR		●	G	G	
G. GRAB BARS		●	G	G	
H. TOILET SEAT			T	G	
13000 SPECIAL CONSTRUCTION					
1. SPRINKLER SYSTEM		●	G	G	EXG MAIN/BRANCHES TO REMAIN. RELOCATE AND/OR PROVIDE ADD'L SPRINKLER HEADS AS REQ PER STORE DESIGN AND GOVERNING CODES. VERIFY LL REQ VENDOR.
2. FIRE ALARM SYSTEM		●	G	G	AS REQ PER LL CRITERIA AND/OR LOCAL JURISDICTION. VERIFY LL REQ VENDOR.
3. SMOKE DETECTORS			G	G	AS REQ.
14000 CONVEYING SYSTEMS					
1. NO WORK UNDER THIS SECTION.					
15000 MECHANICAL					
1. PLUMBING					
A. STUB-INS		●	L	L	
B. GAS METER		●	G	G	CONTACT TENANT TO SETUP UTILITY ACCOUNT.
C. WATER METER		●	L	L	SEE SHEET P1.
D. WATER		●	L	L	SEE SHEET P1.
E. WASTE		●	L	L	SEE SHEET P1.
F. VENT			G	G	SEE SHEET M1.
2. PLUMBING FIXTURES		●	G	G	SEE SHEET P1.
3. WATER HEATER		●	G	G	SEE SHEET P1.
4. DRINKING FOUNTAIN	X				
5. MOP SINK	X				
6. FLOOR DRAINS		●	G	G	SEE SHEET P1.
7. HVAC EQUIPMENT		●	G	G	SEE SHEET M1.
8. DUCTWORK/DIFFUSERS/GRILLES			G	G	SEE SHEET M1.
9. TEMPERATURE CONTROLS			G	G	SEE SHEETS A1 AND M1.
10. FIRE DAMPERS/ZONE BOXES			G	G	AS REQ.
11. EXHAUST FAN			G	G	SEE SHEET M1.
12. FLOOR PENETRATIONS			G	G	PER LL CRITERIA.
13. ROOF PENETRATIONS/CURB WORK			G	G	AS REQ.
14. SMOKE EVAC	X				
15. BALANCE REPORT			G	G	COPY OF CERTIFIED BALANCE REPORT TO TENANT.
16000 ELECTRICAL					
1. STUB-IN WIRE TO SPACE		●	L	L	SEE ELEC SHEETS.
2. METERING		●	G	G	CONTACT TENANT TO SETUP UTILITY ACCOUNT.
3. PANELS		●	G	G	SEE ELEC SHEETS.
4. TRANSFORMERS		●	G	G	SEE ELEC SHEETS.
5. DISTRIBUTION IN TENANT SPACE			G	G	SEE ELEC SHEETS.
6. STUB-UP TO CASHWRAP			G	G	LOCATE PER A1.
7. LIGHT FIXTURES/TRACK					
A. INTERIOR/EXTERIOR			T	G	SEE LIGHT FIXTURE SCHEDULE ON SHEET A2.
B. SIGNAGE			T	G	PROVIDE FINAL CONNECTION.
C. EXIT/EMERGENCY LIGHTS			T	G	SEE LIGHT FIXTURE SCHEDULE ON SHEET A2.
8. FIXTURE LAMPS			T	G	SEE LIGHT FIXTURE SCHEDULE ON SHEET A2.
9. TIMECLOCK			T	G	SEE ELEC SHEETS. SET PER LL CRITERIA.
10. CONDUITS/PULL WIRE FOR DATA, COMM., A/V, ALARMS, PHONE			G	G	COORD CONDUIT SIZE W/ APPLICABLE VENDORS.
11. TELEPHONE/DATA					
A. TERMINAL BOARD/PLYWOOD			G	G	MUST BE COMPLETED BY END OF 2ND WEEK OF CONST.
B. TERMINATIONS (WIRING TO MARK)			T	T	GC TO COORDINATE W/ TENANT'S VENDOR.
C. CABLE			T	T	SEE SHEET E1.
12. 1-1 LINE TO SPACE			T	T	GC TO HAVE TTB IN PLACE W/IN 1 WEEK OF START.
13. SECURITY SYSTEM			T	T	GC TO COORDINATE W/ TENANT'S VENDOR.
14. BUZZER SYSTEM			G	G	LOW VOLTAGE BUZZER BUTTON AT SERVICE DOOR. PUSH BUTTON: EDWARDS #632L OR EQUAL. SINGLE STROKE CHIME: EDWARDS #338 OS OR EQUAL. LOW VOLTAGE TRANSFORMER: EDWARDS #599 OR EQUAL. SEE A1 AND ELEC SHEETS FOR ADDITIONAL INFO
15. OCCUPANCY SENSOR	X				
16. CURRENT LIMITERS			T	G	VENDOR IS MIDWEST LIGHTING.

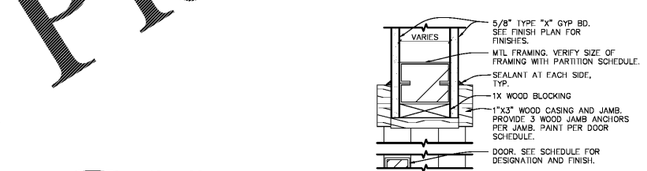

2 / T2 TYP WD DOOR HEAD/JAMB
SCALE 3" = 1'-0"

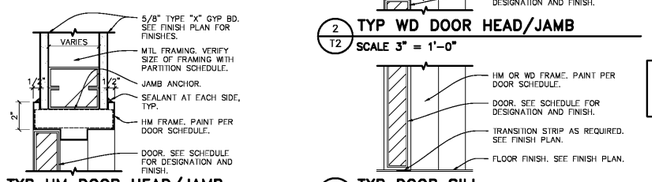

1 / T2 TYP HM DOOR HEAD/JAMB
SCALE 3" = 1'-0"

3 / T2 TYP DOOR SILL
SCALE 3" = 1'-0"

NOTE: DETAILS 2/T2 AND 3/T2 ARE SIMILAR AT FITTING ROOMS. SEE A5a FOR ADDITIONAL INFO.

architecture · planning · interior design
C.M. ARCHITECTURE, P.A.,
A PROFESSIONAL ARCHITECTURAL ASSOCIATION.
800 WASHINGTON AVENUE, SUITE 208
MINNEAPOLIS, MN 55401-1208
PHONE: (612) 547-1300
FAX: (612) 547-1301
CONTACT: KELLY LIVENS
klorrid@cmarchitecture.com

5677

CONSULTANTS:

MEP ENGINEER:
AEDIFICA CASE
796 MERUS COURT
ST. LOUIS, MO 63026
PH: (636) 349-1600

SEAL:

PATRICK G. BLEES, ARCHITECT
SIGNATURE
11.2.17
DATE ISSUED
6140
REG. NO.

TORRID

ACADIANA MALL
5725 JOHNSTON STREET
LAFAYETTE, LA
70503
SPACE #B-115
NEW MALL A

SHEET TITLE:
RESPONSIBILITY SCHEDULE, DOOR AND HARDWARE SCHEDULE

REVISIONS:

NO:	DATE:	BY:

PROJECT NO: 17127.044
DRAWN BY: NV

T2

COPYRIGHT C.M. ARCHITECTURE, P.A. 2017

D:\TORRID\17127.044 Acadiana Mall #5677 - Lafayette, LA - NEW MALL A\Drawings\Work In Progress\17127.044 T2 SCHD.dwg
NV on - 11/2/2017 10:50:44 AM