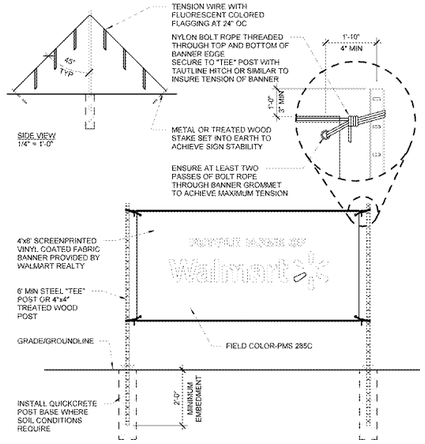

16 "COMING SOON" SIGN
1/2" = 1'-0"

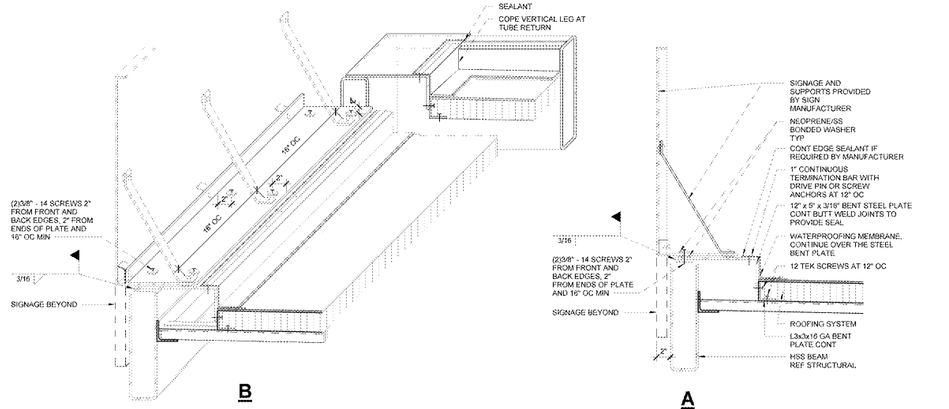

15 SIGN ATTACHMENT
1 1/2" = 1'-0"

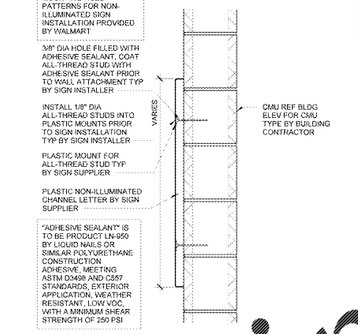

14 SIGN ATTACHMENT
1 1/2" = 1'-0"

SHEET NOTES

1. REFERENCE ONLINE GROCERY PICKUP CANOPY SHEET(S) FOR ADDITIONAL EXTERIOR SIGNAGE ASSOCIATED WITH ONLINE GROCERY PICKUP CANOPY.

BUILDING SIGNAGE SCHEDULE

FRONT SIGNAGE	QTY	COLOR	INDIVIDUAL AREA		TOTAL AREA	
Walmart	1	WHITE	298.00	SF	298.00	SF
* (spark)	1	YELLOW				
Pickup	1	WHITE	66.76	SF	66.76	SF
* (spark)	1	YELLOW				
Grocery	1	WHITE	42.05	SF	42.05	SF
Home & Pharmacy	1	WHITE	97.66	SF	97.66	SF
Lawn & Garden	1	WHITE	63.89	SF	63.89	SF
Auto Center	1	WHITE	34.55	SF	34.55	SF
TOTAL FRONT SIGNAGE					605	SF
RIGHT SIDE SIGNAGE (PICKUP CANOPY SIDE - SEE SP3 SHEET)						
Order online Pickup here	1	WHITE	26.61	SF	26.61	SF
TOTAL RIGHT PICKUP SIGNAGE					26.61	SF
REAR SIGNAGE (PICKUP CANOPY REAR - SEE SP3 SHEET)						
Order online Pickup here	1	WHITE	26.61	SF	26.61	SF
Pharmacy Mon-Thu	3	WHITE	13.17	SF	13.17	SF
TOTAL REAR PICKUP SIGNAGE					39.78	SF
AUTO CENTER SIGNAGE						
Auto Center	1	WHITE	31.51	SF	31.51	SF
TOTAL AUTO CENTER SIGNAGE					31.51	SF
TOTAL BUILDING SIGNAGE					700.81	SF

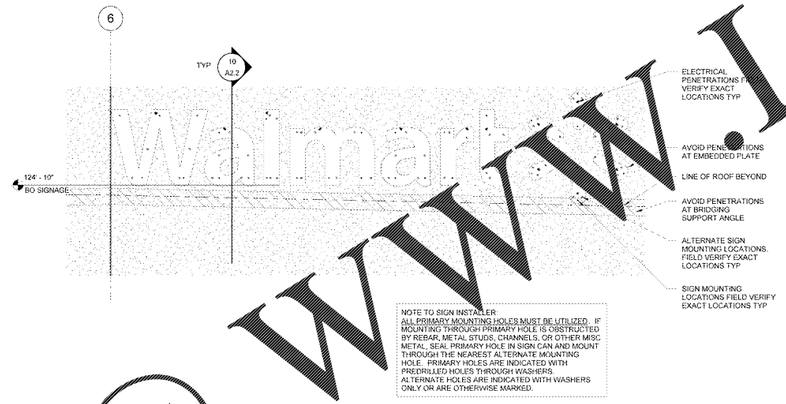

13 SIGN ATTACHMENT
1 1/2" = 1'-0"

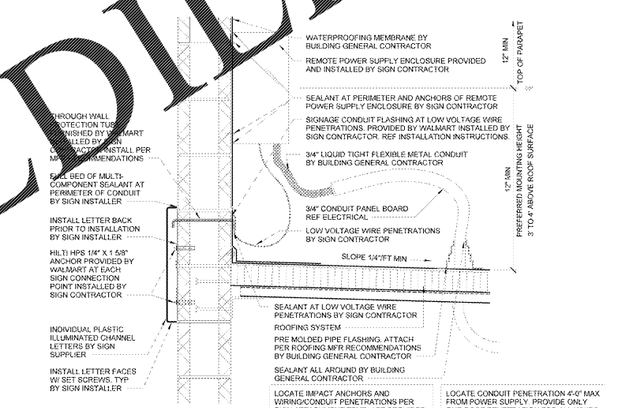

12 NOT USED

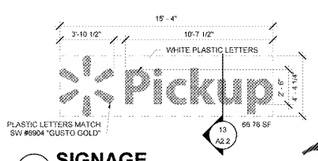

9 SIGNAGE
1/4" = 1'-0"

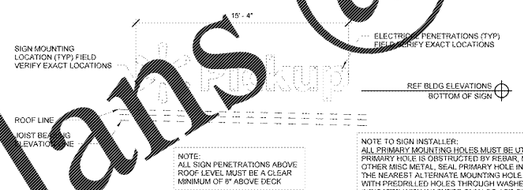

8 PICKUP SIGN MOUNTING DIAGRAM
1/4" = 1'-0"

11 SIGN LOCATION
1/4" = 1'-0"

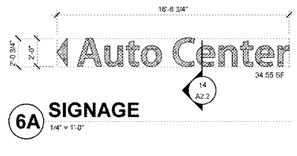

6A SIGNAGE
1/4" = 1'-0"

6 SIGNAGE
1/4" = 1'-0"

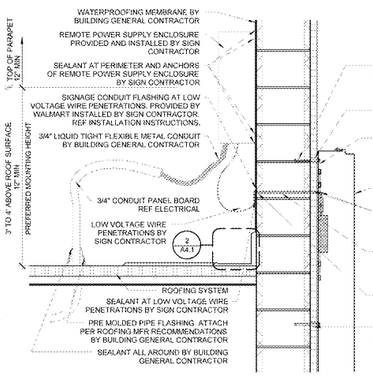

10 SIGN ATTACHMENT
1" = 1'-0"

7 NOT USED

5 SIGNAGE
1/4" = 1'-0"

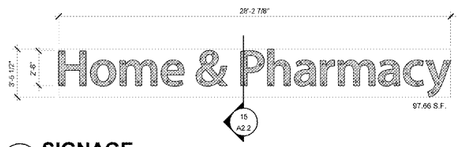

4 SIGNAGE
1/4" = 1'-0"

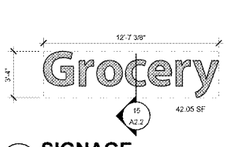

3 SIGNAGE
1/4" = 1'-0"

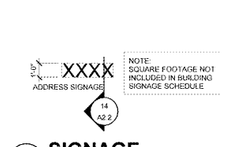

2 SIGNAGE
1/4" = 1'-0"

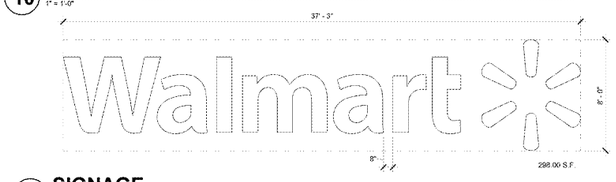

1 SIGNAGE
1/4" = 1'-0"

Order Plans @ WWW.LDI.inc.com

RETAIL DESIGN COLLABORATIVE
[illegible] Corporate Drive, Suite 200
[illegible], VA 20190
703.[illegible].7556
rdcollaborative.com

STIPULATION FOR REUSE OF DRAWINGS AND SPECIFICATIONS

THESE DRAWINGS AND SPECIFICATIONS ARE AND SHALL REMAIN THE PROPERTY OF RETAIL DESIGN COLLABORATIVE. THEY ARE NOT TO BE USED IN WHOLE OR IN PART FOR ANY PURPOSE OR PROJECT WITHOUT THE WRITTEN AUTHORIZATION OF RETAIL DESIGN COLLABORATIVE. ANY UNAUTHORIZED USE OF THESE DRAWINGS AND SPECIFICATIONS WILL BE AT THE SOLE RISK AND RESPONSIBILITY OF THE USER. ALL RIGHTS RESERVED UNDER THE U.S. COPYRIGHT LAWS.

CONSULTANTS

Walmart
LEESBURG, VIRGINIA
STORE NO: 1904-05
JOB NUMBER: 115835.03 PROTO: C-190-SGL-DL

ISSUE BLOCK

OTB	11/30/17

CHECKED BY:	RW
DRAWN BY:	EH
PROTO CYCLE:	04/28/17
DOCUMENT DATE:	09/13/17

BID SET
NOT FOR CONSTRUCTION

SIGNAGE

SHEET: A2.2