SITE SIGNAGE SCHEDULE															
SIGNAGE	QTY	COLOR	INDIVIDUAL AREA		TOTAL AREA			SIGNAGE	QTY	COLOR	INDIVIDUAL AREA		TOTAL AREA	
Walmart Monument (INTERNALLY ILLUMINATED)	1	WHITE LETTERING, YELLOW SPARK	36.00	SF	36.00	SF		Walmart Monument (INTERNALLY ILLUMINATED)	1	WHITE LETTERING, YELLOW SPARK	36.00	SF	36.00	SF
Pickup Monument (INTERNALLY ILLUMINATED)	1	WHITE LETTERING, YELLOW SPARK	24.00	SF	24.00	SF		Pickup Monument (INTERNALLY ILLUMINATED)	1	WHITE LETTERING, YELLOW SPARK	24.00	SF	24.00	SF
TOTAL SITE SIGNAGE					60.00	SF		TOTAL SITE SIGNAGE AT PICKUP CANOPY SIDE					60.00	SF

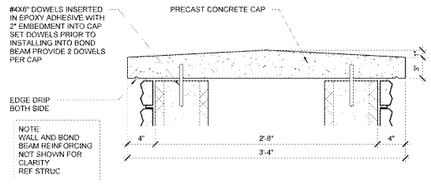

6 WALL CAP DETAIL
1 1/2" = 1'-0"

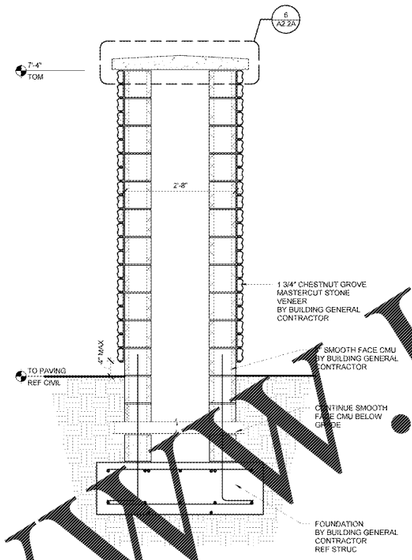

4 MONUMENT SIGN SECTION
3/4" = 1'-0"

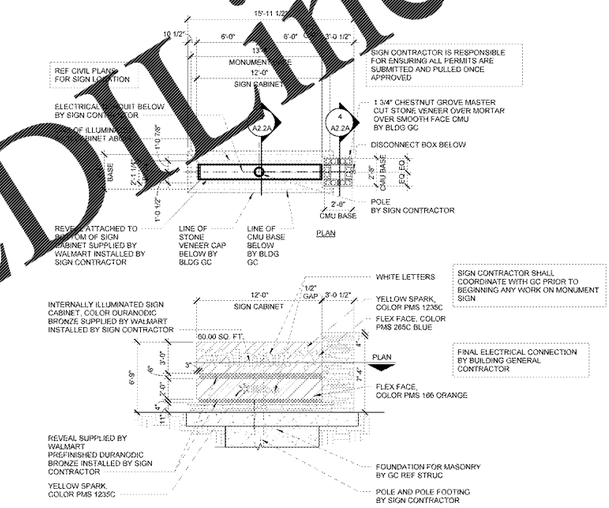

2 3'-0" MONUMENT SIGN
3/16" = 1'-0"

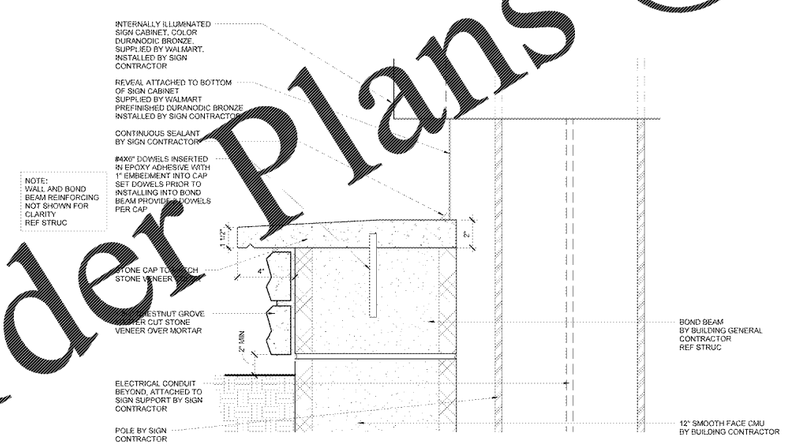

5 SILL DETAIL
3" = 1'-0"

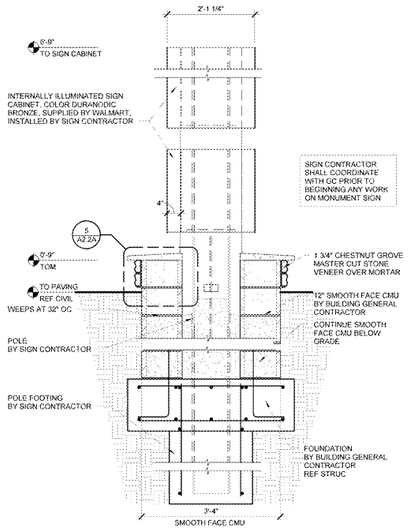

3 MONUMENT SIGN SECTION
3/4" = 1'-0"

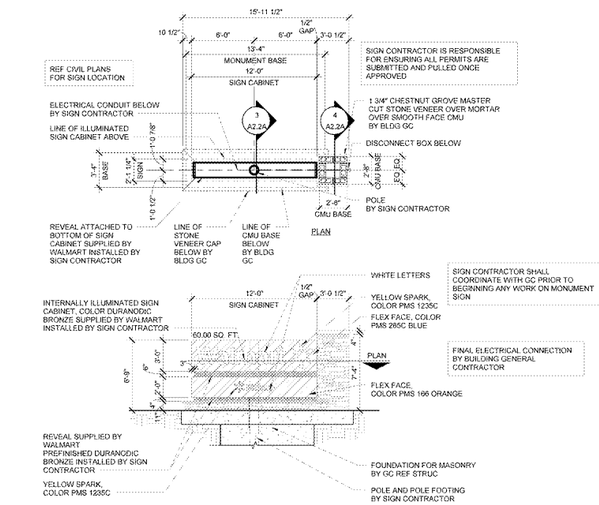

1 3'-0" MONUMENT SIGN - AT PICKUP CANOPY SIDE
3/16" = 1'-0"

Order Plans @ WWW.LDLine.com

RETAIL DESIGN COLLABORATIVE
Uniform Drive, Suite 200
20190
703.[illegible]
rdcollaborative.com

STIPULATION FOR REPRODUCTION

THIS DRAWING AND SPECIFICATION, AS AN INSTRUMENT OF SERVICE, IS AND SHALL REMAIN THE PROPERTY OF RETAIL DESIGN COLLABORATIVE. THEY ARE NOT TO BE USED IN WHOLE OR IN PART FOR ANY OTHER PROJECT WITHOUT THE WRITTEN AUTHORIZATION OF RETAIL DESIGN COLLABORATIVE. ALL COMMON LAW, STATUTORY AND OTHER RESERVED RIGHTS, INCLUDING COPYRIGHT, ARE HEREBY RESERVED WITH RESPECT TO THE CONTENTS OF THIS DRAWING AND SPECIFICATION.

CONSULTANTS

Walmart
LEESBURG, VIRGINIA
STORE NO.: 1904-05
JOB NUMBER: 11595.03 PROTO: C-190-SGL-DL

ISSUE BLOCK	
OTB	11/30/17

CHECKED BY:	RW
DRAWN BY:	EH
PROTO CYCLE:	04/28/17
DOCUMENT DATE:	09/13/17

BID SET
NOT FOR CONSTRUCTION

SITE SIGNAGE

SHEET: A2.2A

11595.03 2.2A2.2A.DWG
C:\Users\Eric\Documents\Revit Local Files\11595.03_Leesburg_VA_Eric_Hoffman.rvt