KEYNOTES	
10.03	ELECTRIC HAND DRYER
10.05	PAPER TOWEL DISPENSER; SURFACE MOUNTED
10.06	TOILET PAPER HOLDER
10.07	SANITARY NAPKIN DISPOSAL
10.11	MIRROR
10.12	TOILET SEAT COVER DISPENSER
10.14	GRAB BARS (INSTALL PLYWOOD BACKING IN WALLS)
RB1	BLACK

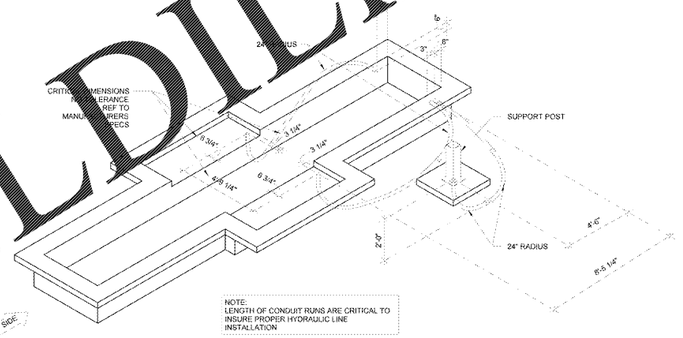

10 CONDUIT CHASE
NTS

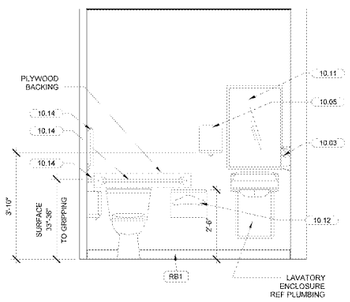

9 TOILET ELEVATION
1/2" = 1'-0"

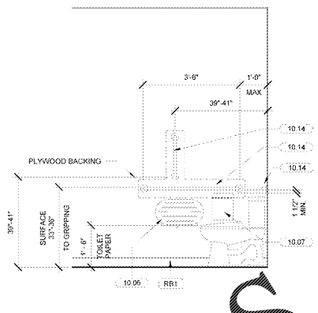

8 TOILET ELEVATION
1/2" = 1'-0"

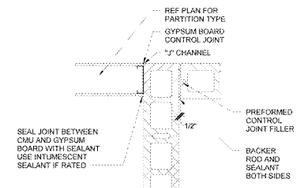

7 CMU JOINT
1" = 1'-0"

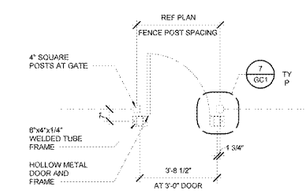

6 DOOR SURROUND
3/8" = 1'-0"

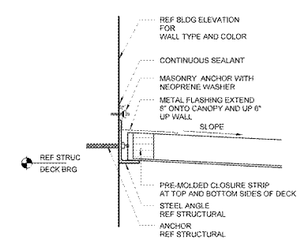

5 CANOPY SECTION
1 1/2" = 1'-0"

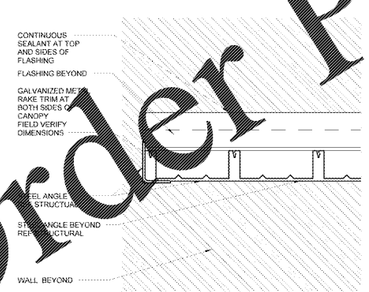

4 SECTION AT CANOPY
1 1/2" = 1'-0"

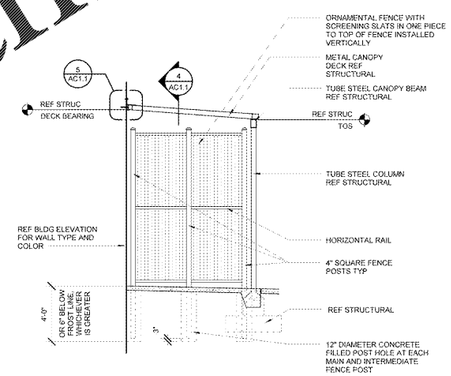

3 ENCLOSURE SECTION

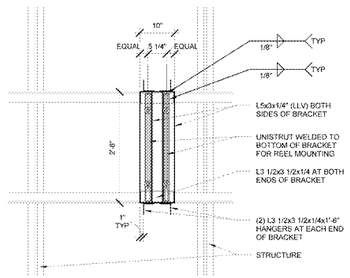

SUSPENDED HOSE REEL BRACKET
3/4" = 1'-0"

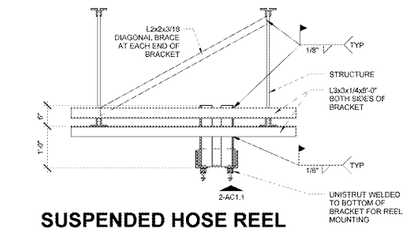

1 SUSPENDED HOSE REEL BRACKET
3/4" = 1'-0"

Order Plans @ www.LDILine.com

RETAIL DESIGN COLLABORATIVE
[illegible] Drive, Suite 200
[illegible] (20190)
T: 703.[illegible]256
[illegible]rdcollaborative.com

STIPULATION FOR RELEASE OF DRAWINGS AND SPECIFICATIONS
"ANY DRAWINGS AND SPECIFICATIONS SUBMITTED FOR REVIEW AND COMMENT ARE THE PROPERTY OF THE ARCHITECT AND ARE NOT TO BE USED IN WHOLE OR IN PART FOR ANY PURPOSE WHATSOEVER UNLESS AND UNTIL THE ARCHITECT HAS RELEASED THEM IN WRITING FOR SUCH USE. ANY SUCH USE WITHOUT THE ARCHITECT'S WRITTEN RELEASE SHALL BE AT THE SOLE RISK OF THE USER AND WITHOUT LIABILITY OR LEGAL EXPOSURE TO THE ARCHITECT. ALL COMMON LAW, STATUTORY AND OTHER RESERVED RIGHTS, INCLUDING COPYRIGHT, ARE HEREBY EXPRESSLY RESERVED."

CONSULTANTS

Walmart
LEESBURG, VIRGINIA
STORE NO: 1904-05
11585-28 | PROTO
JOB NUMBER: 190.SGL.GL

ISSUE BLOCK
OTB 11/30/17

CHECKED BY:	RW
DRAWN BY:	EH
FILE NAME:	190AC1.1
PROTO CYCLE:	042817
DOCUMENT DATE:	09/13/17

BID SET
NOT FOR CONSTRUCTION

AUTO CENTER DETAILS

SHEET:
AC1.1