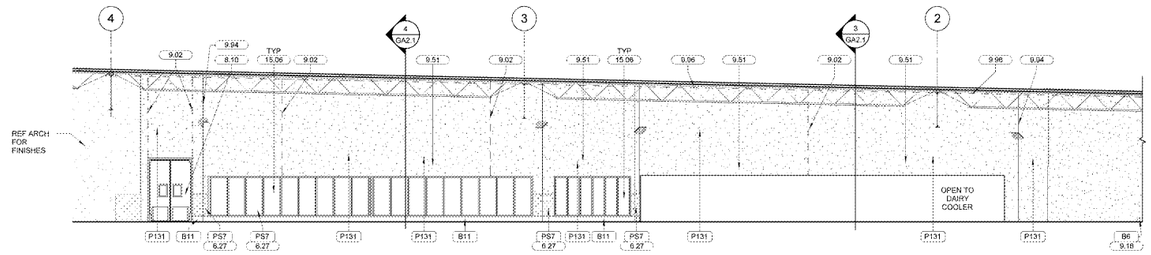

4 GROCERY REAR WALL ELEVATION

1/8" = 1'-0"

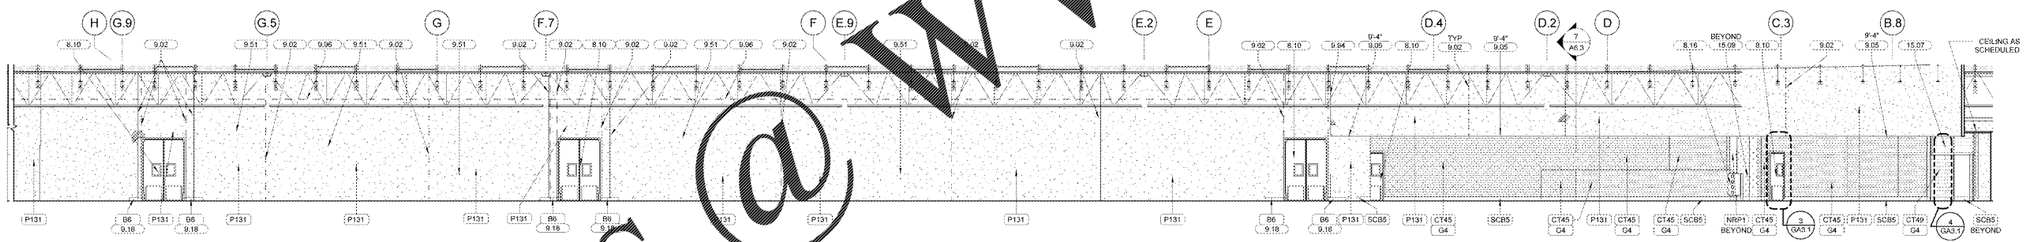

3 GROCERY SIDE WALL INTERIOR ELEVATION

1/8" = 1'-0"

NOTE:
1. FIELD MODIFY BACKSPLASH AND ACCESSORY TRIM PIECES TO START AT TOP OF SANITARY COVE BASE AND TOP OF CLOSURE ANGLES.
2. PROVIDE CONTINUOUS SEALANT AT ALL JOINTS.

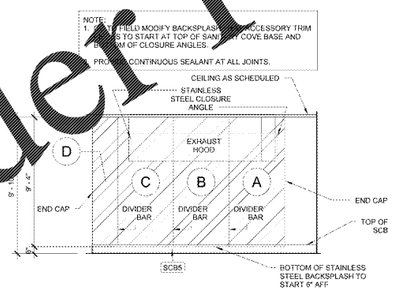

STAINLESS STEEL BACKSPLASH SIZE		
PANEL	WIDTH	HEIGHT
A	4' - 0"	9' - 4"
B	4' - 0"	9' - 4"
C	4' - 0"	9' - 4"
D	1' - 10"	9' - 4"

STAINLESS STEEL BACKSPLASH ACCESSORIES	
DESCRIPTION	QUANTITY
END CAPS (7')	3
DIVIDERS (7')	5
CLOSURE ANGLE (9')	1
INSIDE CORNERS (9'-6")	0

2 BACKSPLASH AT FRYER EXHAUST HOOD (FRONT)

1/4" = 1'-0"

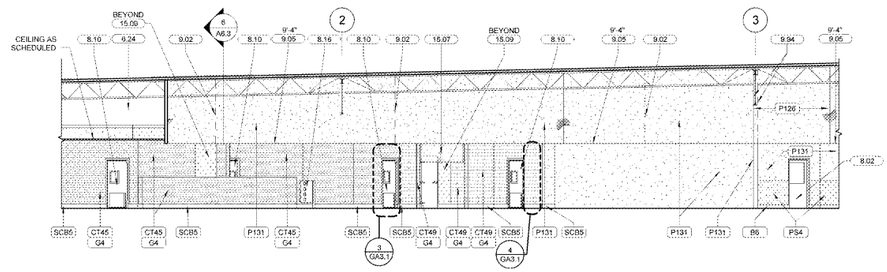

1 GROCERY FRONT WALL INTERIOR ELEVATION

1/8" = 1'-0"

SHEET NOTES

1. REF A7 FOR FINISH LEGEND AND SCHEDULE
2. PAINT EXPOSED UTILITY CONDUIT AND PIPES WHICH ARE VISIBLE TO SALES FLOOR THE SAME COLOR AS ADJACENT WALLS; WHERE ADJACENT TO TILE USE P131

KEYNOTE LEGEND

6.24	PROVIDE 1/2" PLYWOOD BLOCKING FROM 48" TO 96" AFF BETWEEN STUDS INSIDE ENTIRE LENGTH OF WALL
6.27	48" HIGH WAINSCOT
8.02	HOLLOW METAL DOOR AND FRAME
8.10	FLEXIBLE PLASTIC TRAFFIC DOOR
8.16	CAFE TRAFFIC DOOR
9.02	GYPSUM BOARD CONTROL JOINT 30'-0" O.C. MAXIMUM
9.05	SUSPENDED GYP BOARD PARTITION HEIGHT AT BOTTOM OF [illegible] NOTED OTHERWISE SEE KEYNOTE
9.18	EXTENDED PLASTIC BASE 24" [illegible] REFRIGERATED CASE OR FREEZER [illegible]
9.51	1/2" GYPSUM BOARD INSTALLED AT [illegible] OF WALK-INS AS INDICATED ON PLANS. FASTENERS NOT TO EXCEED 1 1/2" IN LENGTH
9.94	GYPSUM BOARD VERTICAL SLIP JOINT
	GYPSUM BOARD HORIZONTAL SLIP JOINT
	WALK-IN REACH-IN DOOR
15.07	EXHAUST HOOD REF MECHANICAL
15.09	EXPOSED WALK-IN PANEL

Order Plans @ WWW.LDILine.com

RETAIL DESIGN COLLABORATIVE

[illegible] Drive, Suite 200
[illegible] 20190
[illegible] 703.[illegible]256
[illegible]@rdcollaborative.com

STIPULATION FOR REVIEW

THESE DRAWINGS AND SPECIFICATIONS ARE THE PROPERTY OF RETAIL DESIGN COLLABORATIVE, LTD. AND ARE NOT TO BE USED IN WHOLE OR IN PART FOR CONSTRUCTION PURPOSES UNLESS AUTHORIZED BY CONTRACT OR BY WRITTEN PERMISSION OF RETAIL DESIGN COLLABORATIVE, LTD. ALL COMMON LAW, STATUTORY AND OTHER RESERVED RIGHTS, INCLUDING COPYRIGHT, ARE HEREBY EXPRESSLY RESERVED.

CONSULTANTS

Walmart

LEESBURG, VIRGINIA

STORE NO: 1904

JOB NUMBER: 15R5439 | PROTO: C-15S-SS1-2L

ISSUE BLOCK	
OTB	11/30/17

CHECKED BY:	RW
DRAWN BY:	EH
PROTO CYCLE:	04/28/17
DOCUMENT DATE:	09/13/17

BID SET
NOT FOR
CONSTRUCTION

GROCERY INTERIOR ELEVATIONS

SHEET:
GA3