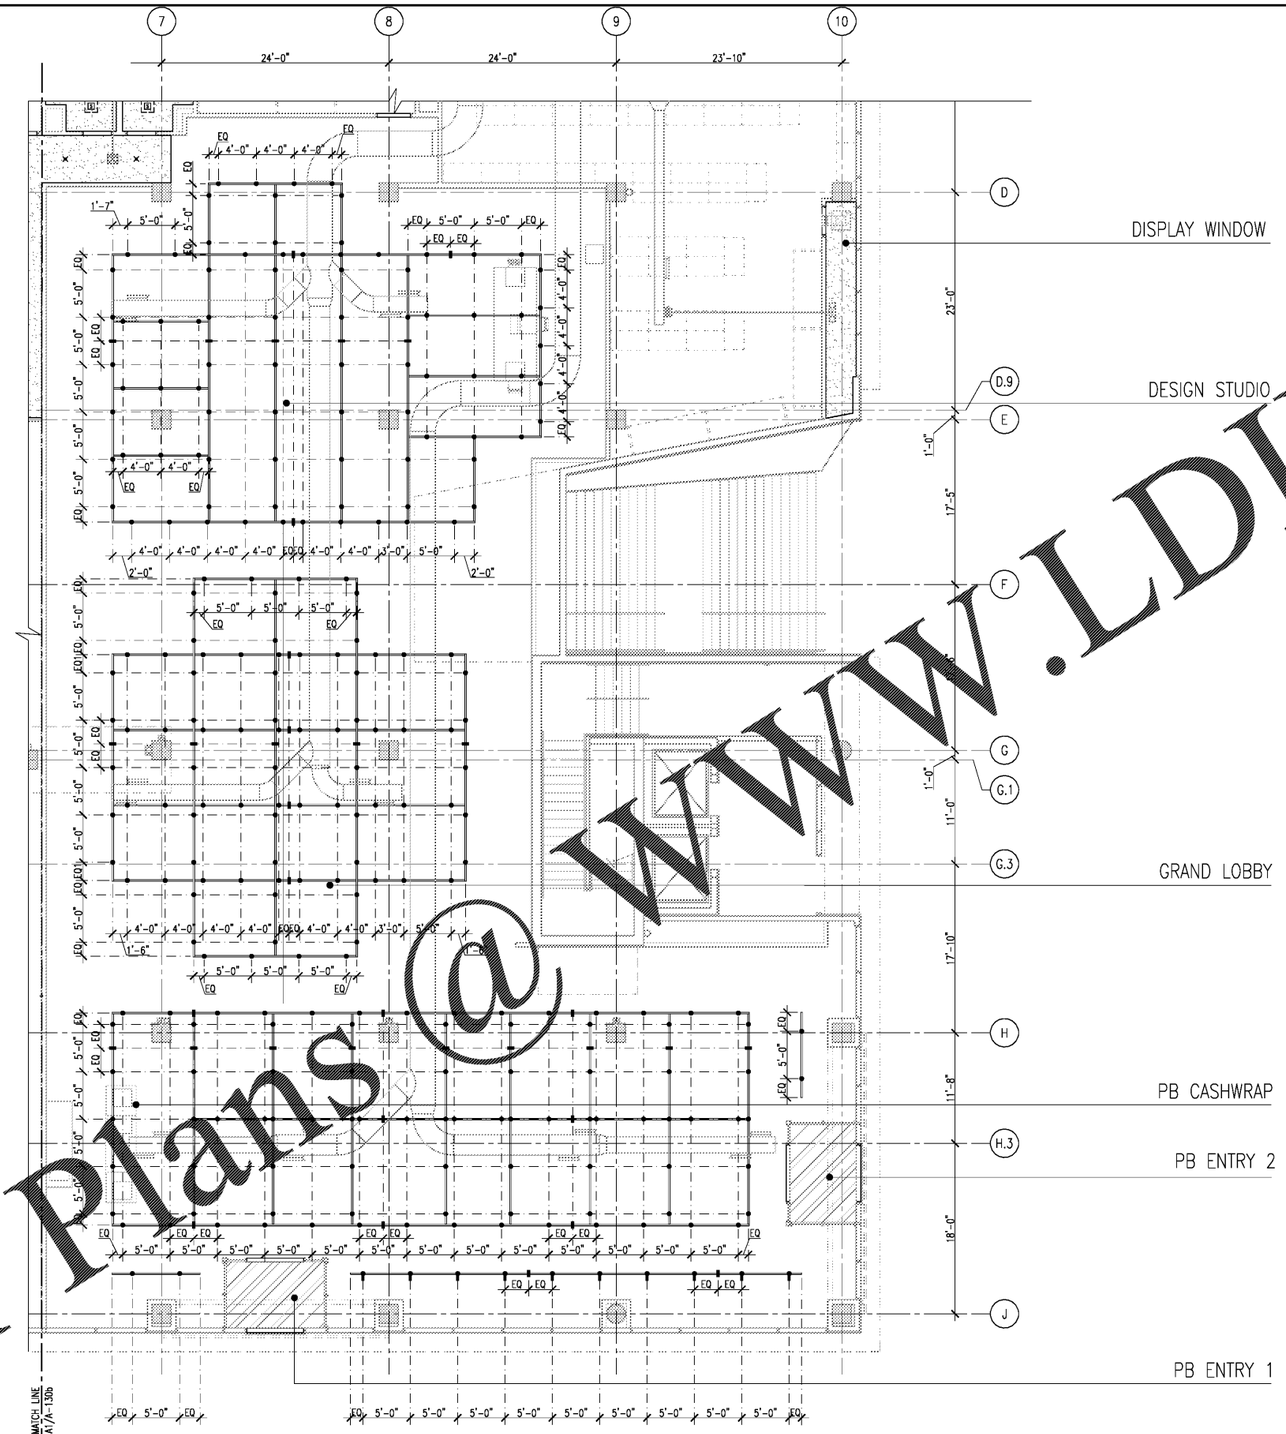

A1 PB B-LINE SUPPORT DIAGRAM
1/8"=1'-0"

SYMBOL LEGEND
- THREADED ROD SUPPORT
- SPLICE JOINT AT B-LINE

Order Plans @ WWW.LDILine.com

OWNER:
WILLIAMS-SONOMA, INC.
3250 Van Ness Avenue
San Francisco, CA 94109
T 415 616 8602
F 415 439 8164
www.williams-sonomainc.com

CALLISONRTKL
A DESIGN CONSULTANCY OF ARCADIS
CALLISONRTKL INC.
www.callisonrtkl.com

POTTERY BARN
WILLIAMS-SONOMA
Town Center Virginia Beach
173/177 Central Park Avenue
Virginia Beach, VA 23462

PROJECT #006-151817.00/#006-151412.00

ISSUED / REVISED	DATE
FEASIBILITY SET	08/10/17
PRELIMINARY SET	09/28/17
LL CD SET	11/30/17
PERMIT SET	12/18/17
BID SET	01/04/18

PB B-LINE SUPPORT DIAGRAM

A-130c

COPYRIGHT © 2017 CALLISON, LLC