Order Plans @ WWW.LDIME.COM

22 / A406 NOT USED
SCALE: 3/4" = 1'-0"

21 / A406 NOT USED
SCALE: 3/4" = 1'-0"

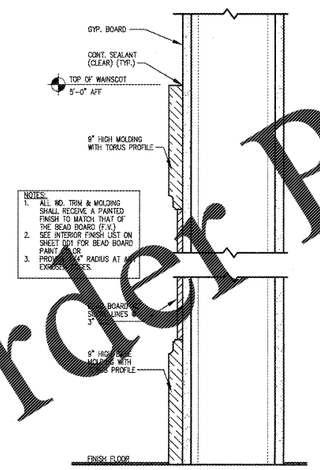

20 / A406 MOTHER'S ROOM WAINSCOT
SCALE: 3"=1'-0"

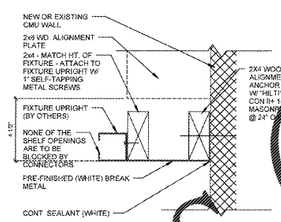

19 / A406 ALIGNMENT PLATE END PLAN DETAIL
SCALE: 3" = 1'-0"

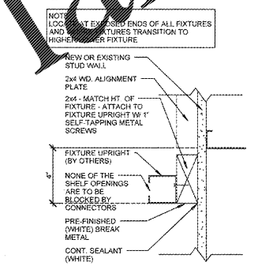

18 / A406 ALIGNMENT PLATE END PLAN DETAIL
SCALE: 3" = 1'-0"

17 / A406 NOT USED
SCALE:

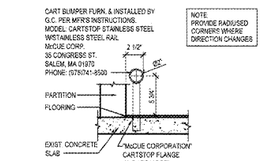

16 / A406 DETAIL
SCALE: 1 1/2" = 1'-0"

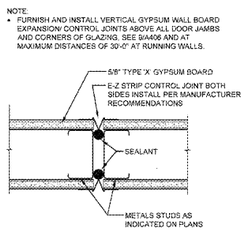

VERTICAL GYPSUM WALL BOARD EXPANSION/ CONTROL JOINT DETAIL

15 / A406
SCALE: 3" = 1'-0"

14 / A406 DETAIL @ TOILET ROOM
SCALE: 3" = 1'-0"

13 / A406 NOT USED
SCALE:

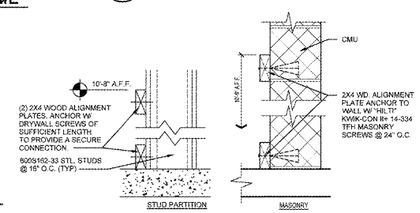

12 / A406 ALIGNMENT PLATE DETAILS
SCALE: 1" = 1'-0"

11 / A406 NOT USED
SCALE:

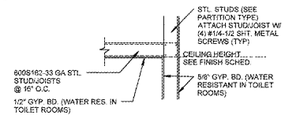

10 / A406 DETAIL
SCALE: 1/2" = 1'-0"

9 / A406 VERTICAL GYPSUM WALL BOARD EXPANSION / CONTROL JOINT DETAIL AT DOOR & CORNER OF GLAZING
SCALE: 1/2" = 1'-0"

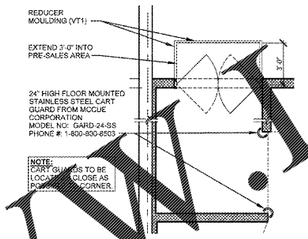

8 / A406 IMPACT DOOR
SCALE: 1/4" = 1'-0"

7 / A406 NOT USED
SCALE:

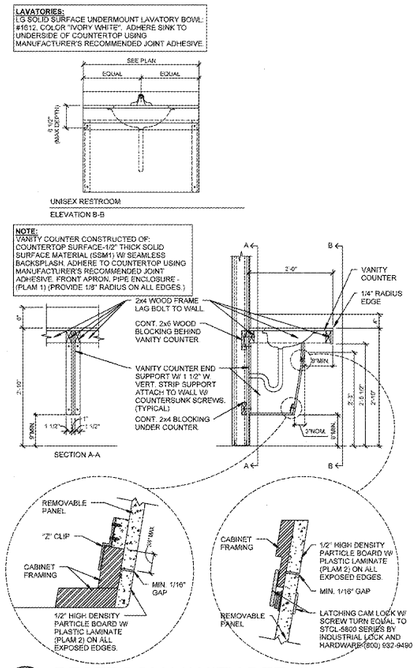

6 / A406 RESTROOM VANITY DETAIL
SCALE: 3/4" = 1'-0"

5 / A406 NOT USED
SCALE:

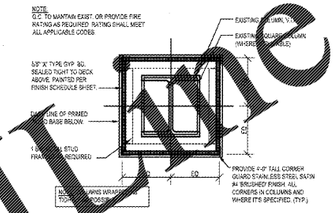

4 / A406 FURRED OUT COLUMN DETAIL
SCALE: 1" = 1'-0"

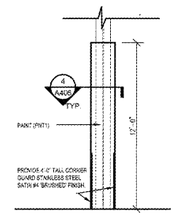

3 / A406 COLUMN- ELEVATION
SCALE: 1/4" = 1'-0"

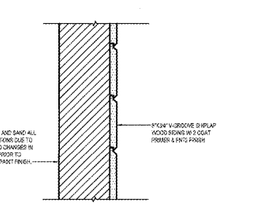

2 / A406 WEATHERBOARD DETAIL
SCALE: 1 1/2" = 1'-0"

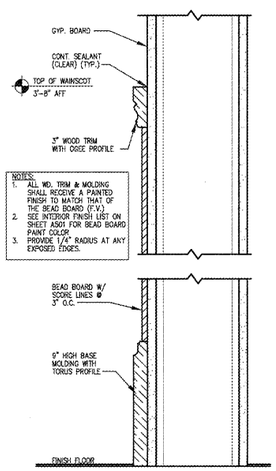

1 / A406 FURNITURE VIGNETTE WAINSCOT
SCALE: 3" = 1'-0"

REVISIONS		
No	Date	Description
	01/22/18	90% OWNER REVIEW
	01/29/18	ISSUED FOR PERMIT/BID

NO SUBSTITUTIONS SHALL BE ALLOWED UNLESS OTHERWISE NOTED (REFER TO SPECIFICATIONS)

DESIGNED FOR: FLORIDA BUILDING CODE, 6TH EDITION (2017).

CASCO
Architecture ♦ Engineering
10877 WATSON ROAD
SAINT LOUIS, MO 63127
TEL. (314) 821-1100

BID DATE: 01/29/18
CAD NAME: 2164400
DRAWN BY: RJJ
PROTOTYPE:
PROJECT NO.: 918219
CHECKED BY: AMS

JAN 29 2018

CASCO PROFESSIONAL SERVICES LLC
LIC. #AA26002542 EXPIRES: 02/28/19

PROFESSIONAL OF RECORD
JAMES A. SCHMITT
LIC. #AR95320 EXPIRES: 02/28/19

BABIES"R"US

GLOBAL RESOURCE CENTER
ONE GEOFFREY WAY
WAYNE, NJ 07470
(973) 617-3500

THIS DRAWING IS THE EXCLUSIVE PROPERTY OF TOYS "R" US. THE INFORMATION SHOWN MAY NOT BE USED NOR THE DRAWINGS REPRODUCED WITHOUT PERMISSION OF TOYS "R" US.

Location
LAKELAND, FLORIDA
3770 US HIGHWAY 98 NORTH 33809

Drawing Title
INTERIOR DETAILS

Scale: AS NOTED
Date: 1/29/18

Sheet No.
A406