Order Plans @ WWW.LDILine.com

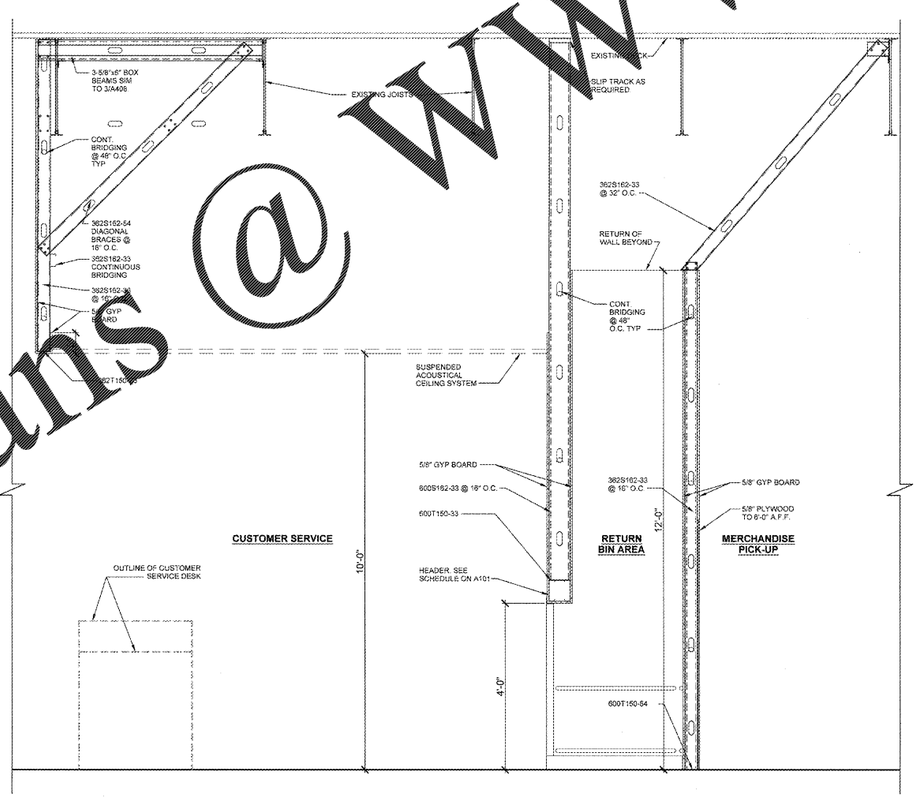

2 / A409 CUSTOMER SERVICE BULKHEAD SECTION
SCALE: 3/4" = 1'-0"

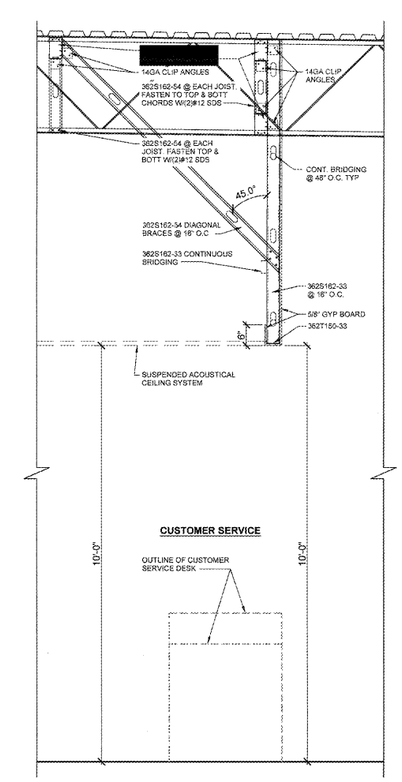

1 / A409 CUSTOMER SERVICE BULKHEAD SECTION
SCALE: 3/4" = 1'-0"

REVISIONS

No	Date	Description
	01/22/18	90% OWNER REVIEW
	01/29/18	ISSUED FOR PERMIT/BID

NO SUBSTITUTIONS SHALL BE ALLOWED UNLESS OTHERWISE NOTED (REFER TO SPECIFICATIONS)

DESIGNED FOR: FLORIDA BUILDING CODE, 6TH EDITION (2017).

CASCO
Architecture ✦ Engineering
10877 WATSON ROAD
SAINT LOUIS, MO 63127
TEL (314) 821-1100

BID DATE: 01/29/18
CAD NAME: 218402
DRAWN BY: VVP
PROTOTYPE
PROJECT NO.: 918219
CHECKED BY: JWS

CASCO PROFESSIONAL SERVICES LLC
LIC #AAC003342 EXPIRES 02/28/19

JAN 29 2018

PROFESSIONAL OF RECORD
JAMES A. SCHMITT
LIC. #AR85325 EXPIRES 02/28/19

BABIES"R"US®

GLOBAL RESOURCE CENTER
ONE GEOFFREY WAY
WAYNE, NJ 07470
(973) 617-3500

THIS DRAWING IS THE EXCLUSIVE PROPERTY OF TOYS "R" US. THE INFORMATION SHOWN MAY NOT BE USED NOR THE DRAWINGS REPRODUCED WITHOUT PERMISSION OF TOYS "R" US.

Location
LAKELAND, FLORIDA
3770 US HIGHWAY 98 NORTH 33809

Drawing Title
SECTIONS & DETAILS

Scale AS NOTED
Date 1/29/18

Sheet No.
A409