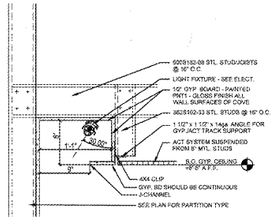

1 E202 MOTHER'S ROOM COVE DETAIL

SCALE = 1 1/2" = 1'-0"

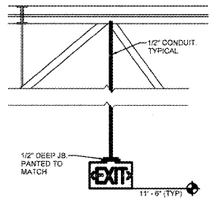

2 E202 PENDANT MOUNTED EXIT SIGN DETAIL

SCALE = NTS

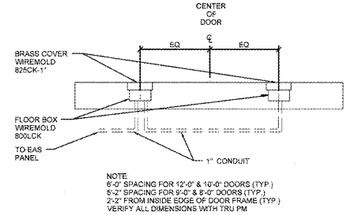

3 E202 EAS PEDESTAL FLOOR DETAIL

SCALE = NTS

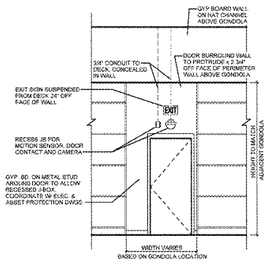

4 E202 EXIT DOOR ELEVATION

SCALE = NTS

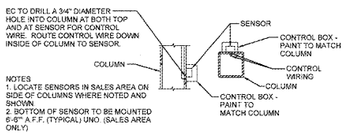

5 E202 SENSOR MOUNTING DETAIL

SCALE = NTS

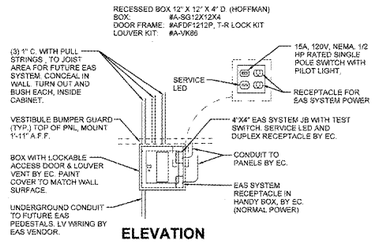

6 E202 EAS MOUNTING DETAIL

SCALE = NTS

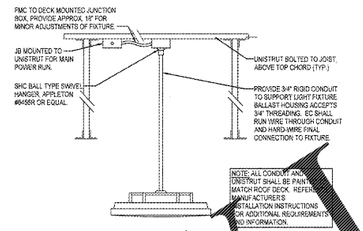

7 E202 PENDANT MTG DETAIL

SCALE = NTS

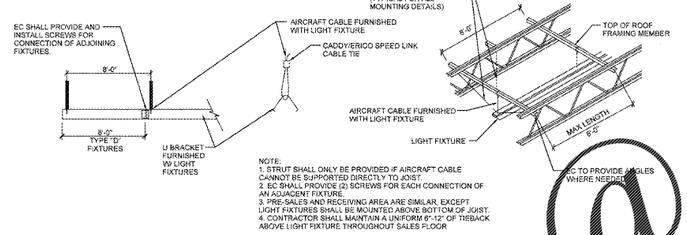

8 E202 SALES AREA MOUNTING DETAIL

SCALE = NTS

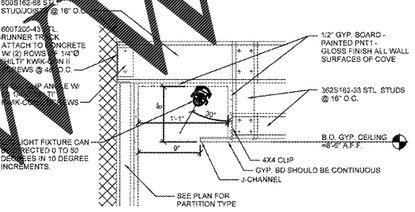

9 E202 RESTROOM COVE DETAIL

SCALE = 1 1/2" = 1'-0"

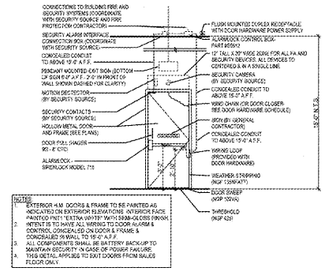

10 E202 EXTERIOR DOOR ELEVATION

SCALE = 1 1/2" = 1'-0"

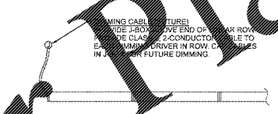

11 E202 LINEAR FIXTURE CONTROL WIRING

SCALE = NTS

Order Plans @ WWW.LDILine.com

REVISIONS

No	Date	Description
	01/22/18	90% OWNER REVIEW
	01/29/18	ISSUED FOR PERMIT/BID

NO SUBSTITUTIONS SHALL BE ALLOWED UNLESS OTHERWISE NOTED (REFER TO SPECIFICATIONS)

DESIGNED FOR: FLORIDA BUILDING CODE, 6TH EDITION (2017).

CASCO
Architecture ♦ Engineering
10877 WATSON ROAD
SAINT LOUIS, MO 63127
TEL: (314) 821-1100

BID DATE: 01/29/18
CAD NAME: E202
DRAWN BY: RA
PROTOTYPE
PROJECT NO.: 918219
CHECKED BY: JAC

CASCO PROFESSIONAL SERVICES LLC.
LIC #29555, EXP. 02/28/19

JOSEPH A. CARTER, LIC NO 68614
EXP. DATE 02/28/19

BABIES R US

GLOBAL RESOURCE CENTER
ONE GEOFFREY WAY
WAYNE, NJ 07470
(973) 617-3500

THIS DRAWING IS THE EXCLUSIVE PROPERTY OF TOYS "R" US. THE INFORMATION SHOWN MAY NOT BE USED NOR THE DRAWINGS REPRODUCED WITHOUT PERMISSION OF TOYS "R" US

Location
LAKELAND, FLORIDA
3770 US HIGHWAY 98 NORTH 33809

Drawing Title
DETAILS

Scale AS NOTED | Date 1/29/18

Sheet No.
E202 0