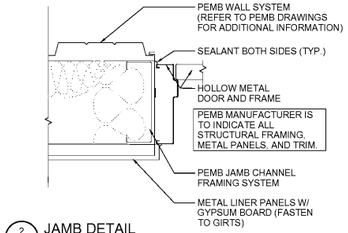

2 A5 JAMB DETAIL
SCALE: 1 1/2"=1'-0"

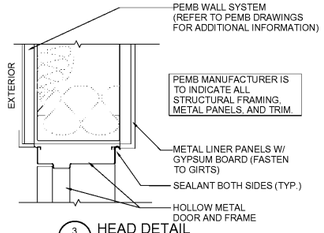

3 A5 HEAD DETAIL
SCALE: 1 1/2"=1'-0"

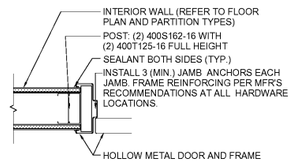

4 A5 JAMB DETAIL
SCALE: 1 1/2"=1'-0"

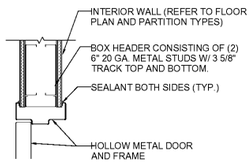

5 A5 HEAD DETAIL
SCALE: 1 1/2"=1'-0"

DOOR SCHEDULE

NO.	Type	SIZE W	SIZE H	SIZE T	DETAILS HEAD	DETAILS JAMB	DOOR HARDWARE	REMARKS
100	A	3' - 0"	7' - 0"	1 3/4"	5/A5	4/A5	(1) STANLEY PASSAGE LOCKSET QCL230-E-626-S4 - NO KEY REQUIRED, (1) STANLEY DOOR CLOSER QDC311-689, (1) IVES WALL STOP #402-1/2B-26D	SOLID CORE WOOD DOOR OR HOLLOW CORE METAL DOOR PAINTED SW6991, BLACK MAGIC (SEMI-GLOSS).
101	B	3' - 0"	7' - 0"	1 3/4"	5/A5	4/A5	(1) STANLEY STOREROOM LOCKSET QCL270-E-626-S4-SC-KD - KEY #1, (1) STANLEY DOOR CLOSER QDC311-689, (1) IVES WALL STOP #402-1/2B-26D, (1) TACO DOOR VIEWER #TA3310PC.	SOLID WOOD DOOR OR HOLLOW CORE METAL DOOR PAINTED SW6991, BLACK MAGIC (SEMI-GLOSS).
102	D	3' - 0"	7' - 0"	1 3/4"	3/A5	2/A5	(1) VON DUPRIN GUARD-X EXIT ALARM LOCK #2670-28, (1) STANLEY DOOR CLOSER QDC311-689, (1) DOOR PULL 8N US28, (1) DOOR SWEEP, WEATHERSTRIPPING, (1) 7015SC8-26D-RIM CYLINDER	HOLLOW CORE METAL DOOR. PAINT EXTERIOR SW7041, VAN DYKE BROWN (SEMI-GLOSS); PAINT INTERIOR SW6991, BLACK MAGIC (SEMI-GLOSS).
103A	C	6' - 0"	7' - 0"	1 3/4"	5/A5	4/A5	(2) BURNS PULL PLATES #5410-32D-26D-GRIP, (2) BURNS PUSH PLATES #54-US32D, (4) IVES KICK PLATES #8400-S32D-8X34 (2) STANLEY DOOR CLOSERS QDC311-689, (2) IVES 4" DOOR HOLDER #452B26D	SOLID CORE WOOD DOOR OR HOLLOW METAL DOOR PAINTED SW6991, BLACK MAGIC (SEMI-GLOSS).
103B	E	6' - 0"	7' - 0"	1 3/4"	3/A5	2/A5	(1) VON DUPRIN GUARD-X EXIT ALARM LOCK #2670-28, (1) VON DUPRIN GUARD-X DOUBLE DOOR STRIKE #2609, (1) DETEX DOUBLE DOOR HOLDER #DDH-2250 TOP & BOTTOM, (2) STANLEY DOOR CLOSERS QDC311-689 (2) BURNS PULL PLATES #5410-32D-26D-GRIP (2) BURNS PUSH PLATES #54-US32D, (1) 2" DOOR SCOPE #DS/1000MB, (2) 8" DOOR HOLDERS #608Z, (1) NATIONAL GUARD HD THRESHOLD #425 HD-6 FT., (2) DOOR SWEEPS, WEATHERSTRIPPING. (1)7015SC8-26D RIM CYLINDER	HOLLOW CORE METAL DOOR. PAINT EXTERIOR SW7041, VAN DYKE BROWN (SEMI-GLOSS); PAINT INTERIOR SW6991, BLACK MAGIC (SEMI-GLOSS).
104	A	3' - 0"	7' - 0"	1 3/4"	5/A5	4/A5	(1) STANLEY STOREROOM LOCKSET QCL270-E-626-S4-SC-KD - KEY #, (1) STANLEY DOOR CLOSER QDC311-689, (1) IVES WALL STOP #402-1/2B-26D.	SOLID WOOD DOOR OR HOLLOW CORE METAL DOOR PAINTED SW6991, BLACK MAGIC (SEMI-GLOSS).
105	A	3' - 0"	7' - 0"	1 3/4"	5/A5	4/A5	(1) STANLEY STOREROOM LOCKSET QCL270-E-626-S4-SC-KD - KEY #2, (1) STANLEY DOOR CLOSER QDC311-689, (1) IVES WALL STOP #402-1/2B-26D.	SOLID WOOD DOOR OR HOLLOW CORE METAL DOOR PAINTED SW6991, BLACK MAGIC (SEMI-GLOSS).
106A	F	6' - 0"	7' - 0"		---	---	BY DOOR MANUFACTURER TO BE RE-KEYED BY DOLLAR GENERAL AREA MANAGER WITH (1) ILCO RIM CYLINDER #7015SC8-26D.	21'-0" BI-PART WITH TRANSOM AND GLASS. BRONZE FINISH. REFER TO COVER SHEET FOR VENDOR INFORMATION.
106B	G	6' - 0"	7' - 0"		---	---	BY DOOR MANUFACTURER TO BE RE-KEYED BY DOLLAR GENERAL AREA MANAGER WITH (1) ILCO RIM CYLINDER #7015SC8-26D.	14'-0" BI-PART WITH TRANSOM AND GLASS. BRONZE FINISH. REFER TO COVER SHEET FOR VENDOR INFORMATION.

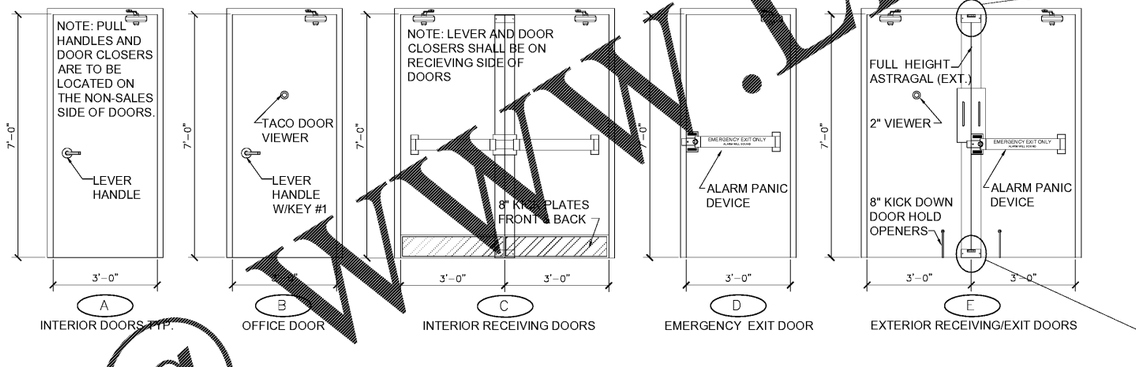

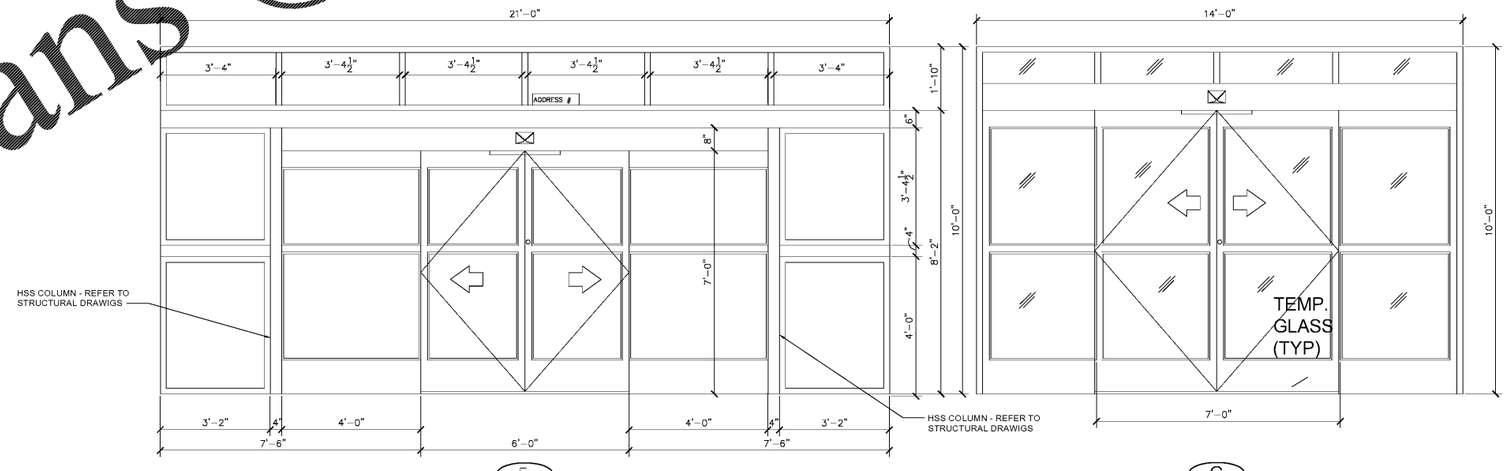

1 DOOR DETAILS
Scale: 1/2" = 1'-0"

Order Plans @ WWW.DLine.com

Florida Business License: AA26001620

NORR
ARCHITECTS | ENGINEERS | PLANNERS

CONSULTANT:

SEAL: JOHN BENEDICT POLSINELLI, AR96059

THIS DRAWING SHALL NOT BE USED FOR CONSTRUCTION PURPOSES UNTIL THE SEAL AND SIGNATURE OF THE RESPONSIBLE REGISTRANT APPEARS ON THE DRAWING, AND PROPER PERMIT FORMS AND RELATED FEES ARE TRANSMITTED BY THE OWNER, OWNER'S AGENT OR CONTRACTOR TO THE AUTHORITY HAVING JURISDICTION.

DATE	ISSUED FOR	REV
08/10/2017	PEMB COORDINATION	
08/29/2017	PERMIT	

Project Manager B.COLBURN	**Drawn** R. SHAMOON
Project Leader B.COLBURN	**Checked** L. KOWALSKI
Date 8/01/2017	**Dept Mgr Approval** L. KOWALSKI

Client

Palmetto St. Petersburg - 6th St., LLC

P.O. Box1615
Thomasville, GA 31799
Office: (434) 295-7131

Contact: Mr. Jeff Lazenby

Project

DOLLAR GENERAL

4142 6th Street South
St. Petersburg, Florida
(Pinellas County)

Drawing Title

DOOR DETAILS

DO NOT SCALE DRAWING

Project No.	Drawing No.
JCDT17.0185	A5