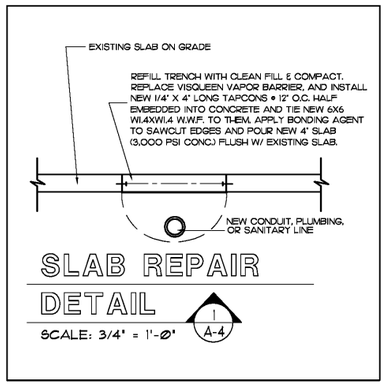

SLAB REPAIR DETAIL

1 A-4

SCALE: 3/4" = 1'-0"

DOOR SCHEDULE

NO.	TYPE	SIZE WIDTH	SIZE HEIGHT	SIZE THICK.	FINISH	MATERIAL DOOR	MATERIAL FRAME	DETAILS HEAD	DETAILS SILL	DETAILS JAMB	REMARKS
1	C	3'-0"	6'-8"	1 3/4"	PAINT	MTL./ WIRE GL.	MTL.			2/A-4	'C' LABEL W/ CLOSER, & THRESH. & DEADBOLT.
2	B	2'-4"	6'-8"	1 3/4"	PAINT	MTL.	MTL.				
3	B	2'-6"	6'-8"	1 3/4"	PAINT	MTL.	MTL.				
4	C	3'-0"	6'-8"	1 3/4"	PAINT	MTL.	MTL.				'C' LABEL W/ CLOSER, & THRESH. & DEADBOLT.
5	D	2'-8"	6'-8"	1 3/4"	PAINT	MTL. LVR.	MTL.				

DOOR NOTES:

1. ALL HARDWARE IS TO BE YALE, OR EQUAL.
2. COORDINATE KEYING W/ CLUB ADMINISTRATION & CONSTRUCTION & DEVELOPMENT DEPT.
3. ALL INTERIOR WOOD DOORS AND TRIM TO BE FINISHED TO MATCH EXISTING - TO BE PRIMED & PAINTED
4. ALL HARDWARE IS TO BE A.D.A. LEVER TYPE AND APPROVED FOR HANDICAPPED USE.
5. VERIFY ALL EXISTING R.O. SIZES IN THE FIELD.
6. CONSULT W/ MANAGER REGARDING REPAINTING EXISTING INTERIOR & EXTERIOR DOORS

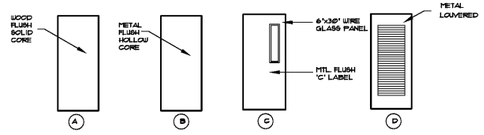

DOOR TYPE

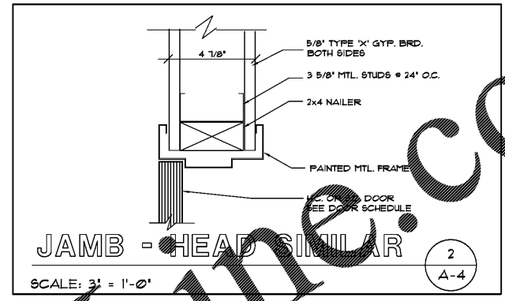

JAMB - HEAD SIMILAR

2 A-4

SCALE: 3" = 1'-0"

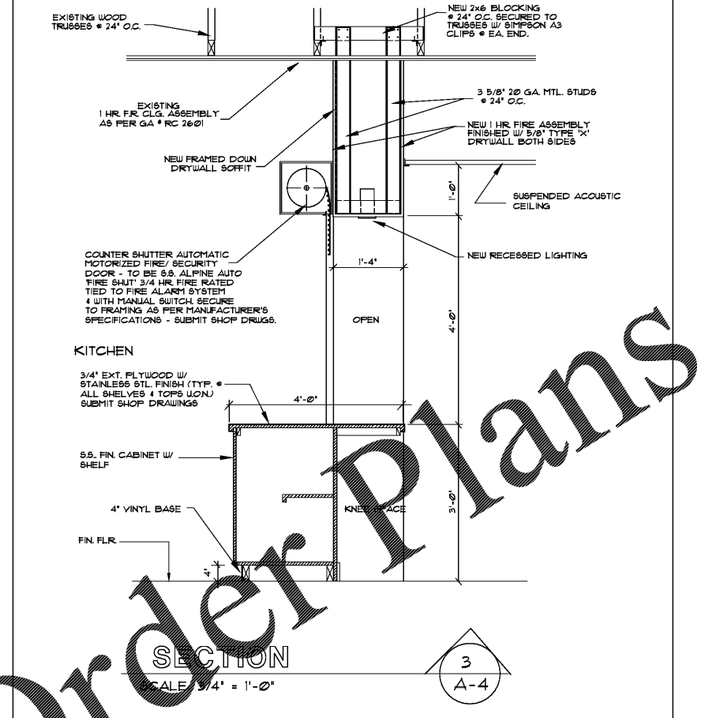

SECTION

3 A-4

SCALE: 3/4" = 1'-0"

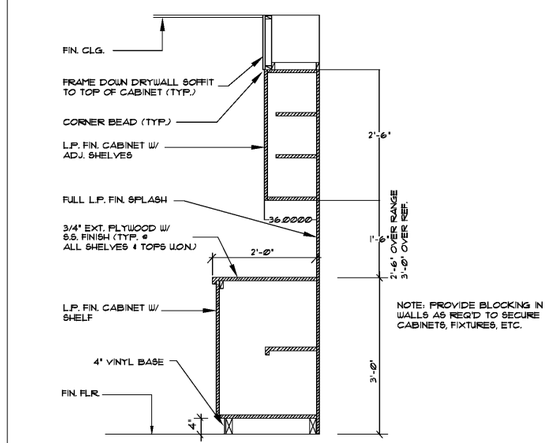

TYP. KITCHEN COUNTER DETAIL

4 A-4

SCALE: 3/4" = 1'-0"

Order Plans @ www.LDILine.com

RAM DESIGN, INC. HAS EXPENDED SUBSTANTIAL TIME AND EFFORT IN THE PREPARATION OF THESE PLANS AND SPECIFICATIONS IN ORDER TO COMPLY WITH THE OWNER'S REQUIREMENTS AND APPLICABLE CODES AND REGULATIONS. THESE PLANS AND SPECIFICATIONS ARE AND SHALL REMAIN THE PROPERTY OF RAM DESIGN, INC. AND ARE NOT TO BE ASSIGNED OR MANNER WHATSOEVER FOR USE ON ANY OTHER PROJECT WITHOUT THE EXPRESS WRITTEN PERMISSION OF RAM DESIGN, INC. FROM THIS OFFICE. PRECEDENCE OVER SCALED DIMENSIONS. THE CONTRACTOR SHALL VERIFY ALL DIMENSIONS AT SITE AND NOTIFY RAM DESIGN, INC. OF ANY DISCREPANCIES BEFORE PROCEEDING WITH WORK OR SPECIFICATIONS AND OBTAIN OUR APPROVAL IN WRITING

FLORIDA DEPT. OF PROFESSIONAL REGULATION
BOARD OF ARCHITECTURE LICENSE #0009409

BOYS & GIRLS CLUB
FACILITY KITCHEN RENOVATION
BIG CYPRESS RESERVATION, FLORIDA
THE SEMINOLE TRIBE OF FLORIDA

REVISIONS

DRAWN BY: RAM/J.M.

RAM DESIGN, INC. - 10001 N.W. 50TH ST., SUITE 203G, SUNRISE, FLORIDA 33351 (954) 748-5661 FAX: 747-0988

12-28-17

#17126

A-4