GENERAL NOTES

1. ANY DISCREPANCIES BETWEEN THE EXISTING CONDITIONS DOCUMENTS AND THE ACTUAL FIELD CONDITIONS SHALL BE BROUGHT TO THE ATTENTION OF THE LSD&C PROJECT MANAGER BEFORE PROCEEDING WITH ANY WORK.
2. THE CONTRACTOR SHALL REVIEW ALL DOCUMENTS AND VERIFY ALL DIMENSIONS AND FIELD CONDITIONS AND SHALL CONFIRM THAT WORK IS BUILDABLE AS SHOWN. ANY CONFLICTS OR OMISSIONS, ETC., SHALL BE IMMEDIATELY REPORTED TO THE LSD&C PROJECT MANAGER FOR CLARIFICATION PRIOR TO THE PERFORMANCE OF ANY WORK IN QUESTION.
3. WHEN CONTRACTOR ACCEPTS DELIVERY OF ALL ITEMS NOTED ON PLANS WHETHER IN CONTRACT OR NOT IN CONTRACT, HE SHALL BE RESPONSIBLE FOR LOSS AND/OR DAMAGE TO THESE ITEMS.
4. THE CONTRACTOR SHALL MAINTAIN FOR THE ENTIRE DURATION OF THE WORK ALL EXITS, EXIT LIGHTING, FIRE PROTECTION DEVICES AND ALARMS IN CONFORMANCE WITH ALL APPLICABLE CODES AND ORDINANCES.
5. DURING ALL PHASES OF WORK, DO NOT DISTURB THE DELIVERIES AND FUNCTIONS OF ADJACENT AND NEIGHBORING TENANTS.
6. 'TYP.' SHOULD MEAN THAT THE CONDITION IS REPRESENTATIVE FOR SIMILAR CONDITIONS THROUGHOUT. UNLESS OTHERWISE NOTED, DETAILS ARE USUALLY KEYED AND NOTED 'TYP.' ONLY ONCE WHEN THEY FIRST OCCUR.
7. DO NOT SCALE DRAWINGS. WRITTEN DIMENSIONS TAKE PRECEDENCE OVER SCALED DIMENSIONS
8. ARCHITECTURAL DRAWINGS TAKE PRECEDENCE OVER OTHER DRAWINGS FOR LAYOUT DIMENSIONS AND NUMBER OF ITEMS PROVIDED. UPON DISCOVERY OF DISCREPANCIES BETWEEN ARCHITECTURAL DRAWINGS AND ENGINEERING DRAWINGS, THE GENERAL CONTRACTOR SHALL NOTIFY THE LSD&C PROJECT MANAGER IMMEDIATELY.
9. DIMENSIONS SHOWN ON PLANS ARE TO FACE OF GYPSUM BOARD, CONCRETE COLUMNS OR GRID LINES AND FACE OF EXTERIOR MASONRY UNLESS OTHERWISE NOTED OR DETAILED.
10. CONTRACTOR SHALL, IN THE WORK OF ALL TRADES, PERFORM ANY AND ALL CUTTING, PATCHING RESTORING, REPAIRING AND THE LIKE NECESSARY TO COMPLETE THE WORK AND RESTORE ANY DAMAGED SURFACES RESULTING FROM THE WORK TO THEIR ORIGINAL CONDITION. ALL ROOF PATCHING SHALL RETURN AREA TO "LIKE NEW" CONDITION. PRIOR TO BIDDING, G.C. TO VERIFY ANY ROOF WARRANTIES WITH LANDLORD AND INCLUDE IN CONTRACT.
11. EACH CONTRACTOR SHALL LEAVE THE SITE IN A NEAT, CLEAN AND ORDERLY CONDITION UPON THE COMPLETION OF HIS WORK ON A DAILY BASIS. ALL WASTE, RUBBISH AND EXCESS MATERIALS SHALL BE REMOVED FROM THE SITE PROMPTLY. THE GENERAL CONTRACTOR SHALL BE RESPONSIBLE FOR REMOVAL AND DISPOSAL OF ALL TRASH, INCLUDING OWNER-FURNISHED ITEMS AND TRASH GENERATED BY OWNER'S CONTRACTORS FOR THE DURATION OF THE PROJECT.
12. FIRE SPRINKLER AND SIGNAGE SHOP DRAWINGS TO BE SUBMITTED UNDER SEPARATE COVER.
13. CONTRACTOR TO PROVIDE A PORTABLE FIRE EXTINGUISHER WITH A RATING OF NOT LESS THAN 2-A OR 2-A/10BC WITHIN 75' TRAVEL DISTANCE TO ALL PORTIONS OF THE BUILDING DURING CONSTRUCTION.
14. CONTRACTOR TO PROVIDE MINIMUM THREE FIRE EXTINGUISHERS (TWO IN SALES AND ONE IN NON-SALES) OR AS REQUIRED BY FIRE MARSHALL. VERIFY EXACT LOCATIONS WITH LSD&C PROJECT MANAGER PRIOR TO INSTALLATION. G.C. TO MAKE SURE ALL FIRE EXTINGUISHERS ARE CERTIFIED PRIOR TO TURNOVER OF STORE. SEE FIRE PROTECTION SPECIFICATIONS.
15. GENERAL CONTRACTOR TO PROVIDE DRAFTSTOPPING AND/OR FIREBLOCKING IF REQUIRED BY THE LOCAL JURISDICTION.
16. A 44" CLEAR AISLE SHALL BE PROVIDED AND MAINTAINED THROUGH ROOMS TO EXIT DOORS.
17. NO FOOD IS TO BE PREPARED, STORED OR SERVED ON THE PREMISES.
18. ALL SECURITY DOOR AREAS TO BE PROVIDED WITH A KEY LOCKING DEVICE SO AS TO ENABLE DOOR TO BE LOCKED IN THE OPEN POSITION AND REMAIN UNLOCKED DURING BUSINESS HOURS (WITH THE EXCEPTION OF THE REAR SERVICE DOOR).
19. ONLY PANIC HARDWARE APPROVED AND LISTED BY THE STATE FIRE MARSHALL SHALL BE INSTALLED.
20. EXIT DOORS SHALL SWING IN THE DIRECTION OF EXIT TRAVEL WHEN SERVING 50 OR MORE PERSONS.
21. DOORS OPENING INTO ONE-HOUR FIRE-RESISTIVE CORRIDOR SHALL BE PROTECTED WITH A SMOKE OR DRAFT STOP FIRE ASSEMBLY HAVING A MIN. 20 MINUTE RATING OR AS NOTED IN DOOR SCHEDULE.
22. EXIT SIGNS SHALL BE ELECTRICALLY ILLUMINATED AND THE TWO LAMPS SHALL BE ENERGIZED FROM SEPARATE CIRCUITS. ILLUMINATION SHALL NORMALLY BE PROVIDED BY THE PREMISES WIRING SYSTEM. IN THE EVENT OF FAILURE OF THIS SYSTEM, ILLUMINATION SHALL BE AUTOMATICALLY PROVIDED FROM AN EMERGENCY BACKUP SYSTEM. EMERGENCY LIGHTING SHALL GIVE A VALUE OF MINIMUM ONE FOOTCANDLE AT FLOOR LEVEL, UNIFORM THROUGHOUT EGRESS PATH.
23. FIRE DAMPERS SHALL BE PROVIDED BY MECHANICAL SUBCONTRACTOR WHERE DUCTS PENETRATE FIRE-RATED WALLS OR CEILINGS. REFER TO MECHANICAL DRAWINGS.
24. EVERY EXIT DOOR SHALL BE OPERABLE FROM THE INSIDE WITHOUT THE USE OF A KEY, TOOL, SPECIAL KNOWLEDGE, OR EFFORT.
25. BATHROOM IS NOT TO FACILITATE MORE THAN (4) EMPLOYEES.

GENERAL NOTES — N.T.S. — 42N-A000-R00-NOTE — R — 02.25.10

TURNOVER REQUIREMENTS

1. THE GENERAL CONTRACTOR SHALL ARRANGE FOR ALL INSPECTIONS AND FURNISH THE STORE MANAGER WITH THE CERTIFICATE OF OCCUPANCY. CONTRACTOR TO ALSO PROVIDE A LIST OF NAMES, ADDRESSES, AND TELEPHONE NUMBERS FOR ALL SUBCONTRACTORS, INCLUDING ALL OWNER PROVIDED SUBCONTRACTORS. A LETTER OF COMPLIANCE WITH THE AMERICAN'S WITH DISABILITIES ACT OR CANADIAN BARRIER FREE STANDARDS SHALL ALSO BE PROVIDED. ALL ITEMS TO BE PERMANENTLY MOUNTED IN SEPARATE 8 1/2" x 11" PICTURE FRAMES (3 TOTAL) IN MANAGER'S AREA AT FACE HEIGHT, AND ONE COPY PROVIDED TO OWNER'S PROJECT MANAGER. INCLUDE THIS INFORMATION IN THE PROJECT CLOSEOUT PACKAGE.
2. PUNCHLIST ITEMS ARE TO BE COMPLETED WITHIN 7 DAYS OF ISSUANCE AND PRIOR TO THE CONSTRUCTION COMPLETION DATE.
3. PRIOR TO STORE OPENING, THE G.C. IS RESPONSIBLE TO COORDINATE OWNERS BALANCING CONTRACTOR TO BALANCE H.V.A.C. SYSTEM. REFERENCE AIR BALANCE COVER SHEET AND PROCEDURES LISTED ON MECHANICAL DRAWINGS. CONTRACTOR SHALL PROVIDE THE LANDLORD AND THE OWNER'S PROJECT MANAGER WITH A COPY OF THE BALANCE REPORT.
4. IF REQUIRED BY LANDLORD, THE G.C. SHALL SECURE THE NECESSARY APPROVAL OF STORE'S SPRINKLER SYSTEM FROM LANDLORD'S FIRE INSURANCE CARRIER.
5. G.C. SHALL TURN OVER (3) SETS OF KEYS TO STORE MANAGER CLEARLY MARKING EACH KEY FOR IDENTIFICATION.
6. G.C. SHALL PROVIDE A PROFESSIONAL CLEANING SERVICE FOR THE STORE AT THE TIME OF COMPLETION. STORE SHALL BE CLEANED AGAIN AFTER MERCHANDISING OF THE STORE, AS REQUIRED TO RETURN TO A "DUST FREE" CONDITION PRIOR TO OPENING.
7. G.C. SHALL EXPLAIN OPERATION OF ALL MECHANICAL SYSTEMS TO STORE MANAGER.
8. G.C. SHALL ASSEMBLE AND INSTALL REMAINING OWNER SUPPLIED FIXTURES & HARDWARE ARRIVING ON MERCHANDISE TRUCK.
9. G.C. IS RESPONSIBLE TO PROVIDE (2) 30 YARD TRASH CONTAINER FOR ALL INITIAL MERCHANDISE STOCKING PRIOR TO STORE OPENING.
10. ONE AS-BUILT SET OF DRAWINGS SHALL REMAIN ON SITE IN PLAN TUBE HOLDER.
11. G.C. IS RESPONSIBLE TO INSTALL CABINET SHELVES - REFER TO CABINET SECTIONS FOR SPACING.
12. IF BARRICADE IS REMOVED PRIOR TO STORE OPENING, G.C. TO INSTALL KRAFT PAPER ON INSIDE OF STOREFRONT WINDOWS AND BLACK PLASTIC ON GRILLE TO BLOCK CUSTOMER VIEWS INTO THE STORE.

TURNOVER REQUIREMENTS — N.T.S. — 42N-A000-N00-NOTE — P — 02.25.10

PROJECT SCOPE:
THIS PROJECT IS THE TENANT BUILD OUT OF EXISTING SPACE.

NOTE:

USAGE HISTORY: JADE FOREST DAY SPA

PROPOSED USE: BATH & BODY WORKS AND WHITE BARN
SPACE NUMBER(S): 240
IS TO BE USED EXCLUSIVELY FOR RETAIL SALES

SCOPE OF WORK — N.T.S. — 42N-A000-N00-NOTE — N — 02.25.10

YES	NO	
☒	☐	**BURGLAR ALARM**
☒	☐	**FIRE ALARM SYSTEM**

SECURITY REQUIREMENTS — N.T.S. — 42N-A000-M00-NOTE — M — 02.25.10

PLAN DETAIL REFERENCE / SHEET NUMBER / ADDITIONAL NOTES
PLAN SECTION REFERENCE / SHEET NUMBER
SECTION DETAIL REFERENCE / SHEET NUMBER / ADDITIONAL NOTES
ELEVATION REFERENCE / SHEET NUMBER / ADDITIONAL NOTES
ELEVATION HEIGHT / LOCATION IN SPACE — X'-X" A.F.F. LOCATION
CABINET/FIXTURE TYPE
DOOR NUMBER
REVISION SYMBOL
REVISION CLOUD
CODED NOTE
CEILING HEIGHT / CEILING FINISH / ADDITIONAL NOTES — X'-X" / X-X
FINISH CALL-OUT / ADDITIONAL NOTES — X'-X"
LAYOUT ORIGIN — LAYOUT POINT

SYMBOL LEGEND — N.T.S. — 42N-A000-L00-NOTE — L — 02.25.10

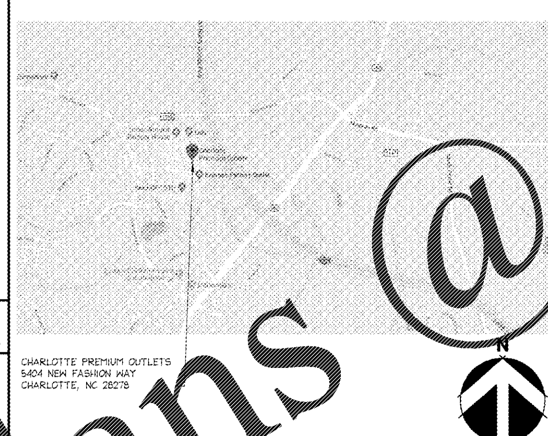

CHARLOTTE PREMIUM OUTLETS
5404 NEW FASHION WAY
CHARLOTTE, NC 28278

VICINITY MAP — N.T.S. — 42N-A000-K00-NOTE — K — 02.25.10

LEVEL 1 OF 1

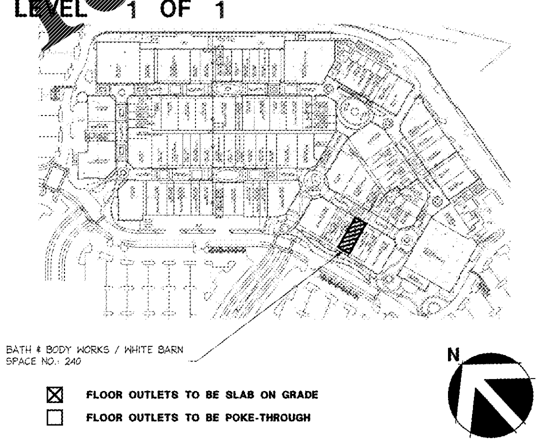

BATH & BODY WORKS / WHITE BARN
SPACE NO.: 240

☒ FLOOR OUTLETS TO BE SLAB ON GRADE
☐ FLOOR OUTLETS TO BE POKE-THROUGH

KEY PLAN — N.T.S. — 42N-A000-J00-NOTE — J — 02.25.10

DRAWING INDEX

SHEET	SHEET TITLE	REVISIONS 1	2	3	4	5	6
ARCHITECTURAL							
A00.0	COVER SHEET						
A00.0a	NORTH CAROLINA APPENDIX B FORM						
A00.0b	NORTH CAROLINA APPENDIX B FORM						
A00.1	RESPONSIBILITY SCHEDULE						
A00.2	DOOR SCHEDULE						
A00.3	SCHEDULES AND LEGENDS						
A00.4	LIFE SAFETY/ACCESSIBILITY PLAN						
A00.4a	SITE PLAN						
A01.1	DEMOLITION PLAN						
A01.2	BARRICADE PLAN AND ELEVATION						
A02.1	CONSTRUCTION PLAN						
A04.1	REFLECTED CEILING PLAN						
A05.1	FLOOR & WALL FINISH PLAN						
A06.1	PRESENTATION PLAN						
A07.1	INTERIOR ELEVATIONS						
A07.2	INTERIOR ELEVATIONS						
A08.1	STOREFRONT PLAN & ELEVATION						
A08.3	BBW STOREFRONT SECTIONS						
A08.3a	BBW STOREFRONT SECTIONS						
A08.5	BBW EXTERIOR STOREFRONT DETAILS						
A10.1	BBW PERIMETER CABINETRY DETAILS						
A10.2	BBW PERIMETER CABINETRY DETAILS						
A10.6	BBW GRAPHIC FRAME COLLAGE DETAILS						
A10.9	FIXTURE ATTACHMENT DETAILS						
A11.1	WBC PERIMETER CABINETRY DETAILS						
A11.2	WBC PERIMETER CABINETRY DETAILS						
A11.3	WBC PASS-THRU PORTAL DETAILS						
A11.3a	WBC PASS-THRU PORTAL DETAILS						
A11.4	WBC CASHWRAP & BACKWRAP DETAILS						
A11.5	WBC CASHWRAP & BACKWRAP DETAILS						
A11.6	WBC GRAPHIC FRAME COLLAGE DETAILS						
A12.1	PARTITION DETAILS						
A12.2	DOOR DETAILS						
A12.3	CEILING & LIGHTING DETAILS						
A12.4	FLOOR TRANSITION DETAILS						
A13.1	TOILET ROOM DETAILS						
A14.1	STOCKROOM SHELVING DETAILS						
A14.2	STOCKROOM DETAILS						
A15.1	SPECIFICATIONS						
A15.2	SPECIFICATIONS						
A15.3	SPECIFICATIONS						
A15.4	SPECIFICATIONS						
42	TOTAL ARCHITECTURAL SHEETS						
STRUCTURAL							
S01.01	STRUCTURAL SPECIFICATIONS & NOTES						
S02.01	STOREFRONT FRAMING PLAN						
S03.01	STRUCTURAL CONSTRUCTION DETAILS						
S03.02	STRUCTURAL CONSTRUCTION DETAILS						
S05.01	MECH SUPPORT FRAMING PLAN & DETAILS						
5	TOTAL STRUCTURAL SHEETS						
ELECTRICAL							
E01.01	ELECTRICAL NOTES AND SCHEDULES						
E02.01	ELECTRICAL POWER PLAN						
E02.51	ELECTRICAL LOW VOLTAGE PLAN						
E03.01	ELECTRICAL LIGHTING PLAN						
E04.01	ELECTRICAL LIGHT FIXTURE SCHEDULE						
E04.02	ELECTRICAL DETAILS						
E04.03	ELECTRICAL DETAILS						
E05.01	ELECTRICAL PANELS & RISER DIAGRAM						
E05.02	ELECTRICAL LIGHTING CONTROLS						
E06.01	ELECTRICAL SPECIFICATIONS						
E07.01	ELECTRICAL COMCHECK						
11	TOTAL ELECTRICAL SHEETS						
MECHANICAL							
M01.01	MECHANICAL NOTES AND SCHEDULES						
M02.01	MECHANICAL PLAN						
M03.01	MECHANICAL DETAILS						
M04.01	MECHANICAL RESPONSIBILITY SCHEDULES						
M05.01	MECHANICAL SPECIFICATIONS						
M06.01	MECHANICAL COMCHECK						
6	TOTAL MECHANICAL SHEETS						
PLUMBING							
P01.01	PLUMBING NOTES, SCHEDULES, AND ISOMETRICS						
P02.01	PLUMBING & FIRE SPRINKLER HEAD PLAN						
P03.01	PLUMBING AND FIRE PROTECTION DETAILS						
P04.01	PLUMBING AND FIRE PROTECTION SPECIFICATIONS						
4	TOTAL PLUMBING SHEETS						
68	**TOTAL SHEETS**						

PROHIBITION ON REUSE:
THESE DRAWINGS AND SPECIFICATIONS WERE PREPARED FOR USE ON A SPECIFIC SITE CONTEMPORANEOUSLY WITH THEIR ISSUE DATE. THEY ARE NOT INTENDED FOR USE ON A DIFFERENT PROJECT SITE OR AT A LATER TIME. REUSE OF THESE DRAWINGS AND SPECIFICATIONS, OR ANY REPRODUCTION THEREOF, ON ANOTHER PROJECT IS PROHIBITED AND CONTRARY TO LAW UNLESS EXPRESSLY AUTHORIZED IN WRITING BY LIMITED STORE PLANNING, INC., D/B/A LIMITED STORE DESIGN AND CONSTRUCTION ("LSDC").
THESE DRAWINGS AND SPECIFICATIONS ARE THE PROPERTY OF LSDC AND SHALL NOT BE DISPLAYED IN ANY MANNER OR USED ON ANY OTHER PROJECT EXCEPT BY WRITTEN AGREEMENT WITH LSDC. NO REPRODUCTION OF THESE DRAWINGS AND SPECIFICATIONS SHALL BE MADE WITHOUT THE WRITTEN AUTHORIZATION OF THE LSDC. ALL ORIGINALS OR REPRODUCTIONS OF THESE DRAWINGS AND SPECIFICATIONS MUST BE RETURNED TO LSDC UPON COMPLETION OF THEIR INTENDED USE, UNLESS OTHERWISE AGREED BY THE LSDC.
COPYRIGHT NOTICE:
THESE DRAWINGS AND SPECIFICATIONS ARE COPYRIGHTED AND SUBJECT TO COPYRIGHT PROTECTION AS AN "ARCHITECTURAL WORK" UNDER SEC. 102 OF THE COPYRIGHT ACT, 17 U.S.C. AS AMENDED DECEMBER 1990; KNOWN AS THE ARCHITECTURAL WORKS COPYRIGHT PROTECTION ACT OF 1990. THE PROTECTION INCLUDES, WITHOUT LIMITATION, THE OVERALL FORM, ARRANGEMENT AND COMPOSITION OF SPACES, AND ELEMENTS OF THE DESIGN. UNDER SUCH PROTECTION, UNAUTHORIZED USE OF THESE DRAWINGS AND SPECIFICATIONS MAY RESULT IN CESSATION OF CONSTRUCTION, BUILDING SEIZURE, AND/OR MONETARY LIABILITY.

DRAWING INDEX — N.T.S. — 42N-A000-E00-NOTE — E — 02.25.10

ABBREVIATIONS

ABV	ABOVE	MAX	MAXIMUM
ACT	ACOUSTICAL CEILING TILE	MDF	MEDIUM DENSITY FIBERBOARD
A.F.F.	ABOVE FINISH FLOOR	MECH	MECHANICAL
AFR	ACCESSIBLE FITTING ROOM	MFG	MANUFACTURER
ALUM	ALUMINUM	MISC	MISCELLANEOUS
A.W.I.	AMERICAN WOOD INSTITUTE	MIN	MINIMUM
ASTM	AMERICAN SOCIETY FOR TESTING AND MATERIALS	mm	MILLIMETER
		MTD	MOUNTED
BBW	BATH AND BODY WORKS	MTL	METAL
BD	BOARD		
BLKG	BLOCKING	N.I.C.	NOT IN CONTRACT
B.O.	BOTTOM OF	N.P.	NEUTRAL PIER
BW	BACKWRAP	(N)	NEW
		N.T.S.	NOT TO SCALE
℄ / CL	CENTERLINE		
CLG	CEILING	O.C.	ON CENTER
C.M.	CONSTRUCTION MANAGER	O.D.	OUTSIDE DIMENSION
COL	COLUMN	OPNG	OPENING
CONC	CONCRETE	OPP.	OPPOSITE
CONSTR	CONSTRUCTION		
CONT	CONTINUOUS	PL	PLATE
C.T.F.	CUT TO FIT	PLEX	PLEXIGLAS
CW	CASHWRAP	PLYWD	PLYWOOD
C/C	CENTER TO CENTER	PREFIN	PREFINISHED
		PM	PROJECT MANAGER
DIAG	DIAGONAL	P.T.	PRESERVATIVE TREATED
DIA.	DIAMETER		
		QTY	QUANTITY
EA	EACH		
ELEV	ELEVATION	(R)	RELOCATED
E.P.A.	ENVIRONMENTAL PROTECTION AGENCY	RAD	RADIUS
EQ	EQUAL	REQD	REQUIRED
EXIST/(E)	EXISTING	(REF)	REFERENCE
EXT	EXTERIOR	RGS	REGISTERS
		R.O.	ROUGH OPENING
F.C.D.	FINISHED CABINET DIMENSION		
FD	FLOOR DRAIN	S.C.	SOLID CORE
F.D.	FINISH DIMENSION	SECT	SECTION
FHSDS	FLAT HEAD SELF DRILLING SCREW	SHT	SHEET
FIN	FINISH	SIM	SIMILAR
FL	FLOOR	SPL	SPECIAL
FLG	FLOORING	SQ	SQUARE
FLUOR	FLUORESCENT	SQ FT / S.F.	SQUARE FEET
F.R.T.	FIRE RESISTIVE TREATED	SSMA	STEEL STUD MANUFACTURERS ASSOC.
FR	FITTING ROOM	STC	SOUND TRANSMISSION COEFFICIENT
		STL	STEEL
GA	GAUGE	STRUCT	STRUCTURE
G.C.	GENERAL CONTRACTOR	SURF	SURFACE
GYP.BD	GYPSUM BOARD		
		TEMP	TEMPERATURE
HDF	HIGH DENSITY FIBERBOARD	THRU	THROUGH
HGT	HEIGHT	T.O.	TOP OF
HORIZ	HORIZONTAL	TYP	TYPICAL
H.M.	HOLLOW METAL		
HR	HOUR	UL	UNDERWRITERS LABORATORIES
HVAC	HEATING, VENTILATION, AIR CONDITIONING	U.O.N.	UNLESS OTHERWISE NOTED
I.D.	INSIDE DIMENSION	V.C.	VOLUME CONTROL
INCAND	INCANDESCENT	VERT	VERTICAL
INT	INTERIOR	V.I.F.	VERIFY IN FIELD
		VSS	VICTORIA'S SECRET
LAV	LAVATORY		
LL	LANDLORD	W/	WITH
L.L.	LEASE LINE	WBC	WHITE BARN CANDLE
LSD&C	LBRANDS STORE DESIGN & CONSTRUCTION	WD	WOOD
		W/O	WITHOUT
		W.I.C.	WOOD INSTITUTE COUNCIL

ABBREVIATIONS — N.T.S. — 42N-A000-D00-NOTE — D — 11.05.14

CODE SYNOPSIS

STORE TYPE: BATH & BODY WORKS
LOCATION: CHARLOTTE, NC
BUILDING LEVEL: 1 OF: 1
APPLICABLE CODES: 2012 NCBC
2012 NCMC
2014 NCEC (NEC W/ NC AMENDMENTS)
2012 NCPC
2012 NCECC
2012 NCFC
2009 ICC/ANSI A117.1 + NCBC, CHAPTER 11

OCCUPANCY GROUP: MERCANTILE

SEISMIC ZONE: C

CONSTRUCTION TYPE: IIB

FIRE RESISTIVE REQUIREMENTS:
DEMISING WALL................ (1 HOUR)
SALES/NON-SALES WALL... (0 HOUR)
CEILING............................ (0 HOUR)
COLUMNS.......................... (0 HOUR)

FIRE SPRINKLERS: ENTIRE SALES AND NON-SALES AREA OF THE STORE IS TO RECEIVE AN AUTOMATIC FIRE SPRINKLER SYSTEM AS PER APPROVED FIRE PROTECTION PLANS.

OCCUPANCY LOAD BREAKDOWN:
SALES AREA: 2948 SQUARE FEET / 30 = 98
NON-SALES AREA: 692 SQUARE FEET / 300 = 2
TOTAL = 100

REQUIRED EXITS: NUMBER OF EXITS REQUIRED: 2 NUMBER OF EXITS PROVIDED: 2

MAX ALLOWABLE TRAVEL DISTANCE: 250 FEET

RESTROOM REQUIREMENTS:
WATER CLOSETS: 0 REQUIRED FOR MALE, 0 REQUIRED FOR FEMALE
LAVATORIES: 0 REQUIRED FOR MALE, 0 REQUIRED FOR FEMALE
URINALS................................ 0
DRINKING FOUNTAINS............ 1 (HI/LOW)
PUBLIC ACCESS..................... NO
UNISEX IS PERMITTED........... YES

CODE SYNOPSIS — N.T.S. — 42N-A000-C00-NOTE — C — 02.25.10

THIS SET OF DRAWINGS WAS ORIGINATED USING THE 181Sa.03 MASTERS

BULLETIN UPDATE NO.	DRAWING ISSUANCE	BULLETIN UPDATE NO.	DRAWING ISSUANCE	BULLETIN UPDATE NO.	DRAWING ISSUANCE

BULLETIN IMPLEMENTATION — N.T.S. — 42N-A000-B00-NOTE — B — 10.14.11

SQUARE FOOTAGE CALCULATIONS:

GROSS SQUARE FOOTAGE TOTAL	3,640 S.F.		
SALES SQUARE FOOTAGE TOTAL (INCLUDES ALL ROWS WITH ■)	2,948 S.F.	81 %	
NON SALES SQUARE FOOTAGE TOTAL (INCLUDES ALL ROWS WITH ☐)	692 S.F.	19 %	
SALES SQUARE FOOTAGE SUMMARY:			
BBW SALES AREA	1416 S.F.		■
WBC SALES AREA	1532 S.F.		■
NON-SALES SQUARE FOOTAGE SUMMARY:			
VESTIBULE	0 S.F.		☐
VOID/UNIMPROVED AREA	43 S.F.		☐
STORAGE CLOSET	50 S.F.		☐
STOCK AREA: INCLUDES STOCK/STAGING, OFFICE(S)	476 S.F.		☐
AUXILIARY AREA: MECH/ELEC/TELCO ROOM(S), LAVATORY(S) & DUMBWAITER	123 S.F.		☐
STOREFRONT:			
TOTAL LINEAR FRONTAGE	36'-4 3/4 L.F.		

AREA CALCULATIONS — N.T.S. — 42N-A000-A00-NOTE — A — 02.25.10

Lbrands
STORE DESIGN & CONSTRUCTION
Three Limited Parkway · Columbus, Ohio 43230
Telephone: 614.415.7000 · Fax: 614.415.7349

BATH & BODY WORKS
STORE NO. 104.01.2445.01
CHARLOTTE PREMIUM OUTLETS
SPACE NO. 240
5404 NEW FASHION WAY
CHARLOTTE, NC 28278

TENANT

BATH & BODY WORKS AND WHITE BARN
THREE LIMITED PARKWAY
COLUMBUS, OHIO 43230
(614) 415-7000

TENANT'S REPRESENTATIVES

PROJECT MANAGER: LAURA MESSER 513.532.9483
SOURCING AGENT: ALEXANDRA CAMPBELL 614.415.2172
PROJECT DESIGNER: SYLWIA OLEWICZ 212.904.8141
CALIBER PROJECT COORDINATOR: EVAN LEWELLEN 614.364.5963

DEVELOPER

CHARLOTTE OUTLETS, LLC
60 COLUMBIA ROAD, BUILDING B, 3RD FLOOR
MORRISTOWN, NJ 07960
973.228.6111

TENANT COORDINATOR

JOAN SCHNEIDER
862.485.9741
JSCHNEIDER@SIMON.COM

CONSULTANTS

ARCHITECTURAL
CR architecture + design
600 VINE STREET, SUITE 2210
CINCINNATI, OH 45202
513.721.8080 / 800.469.4949
CASSANDRA ROWAN

MECHANICAL / ELECTRICAL
THORSON BAKER & ASSOCIATES
3030 WESST STREETSBORO ROAD
RICHFIELD, OH 44286
330.659.6688
NATHANIEL KOBB

STRUCTURAL
THORSON BAKER & ASSOCIATES
3030 WEST STREETSBORO ROAD
RICHFIELD, OH 44286
330.659.6688
NICHOLAS STEINERT

GENERAL CONTRACTOR
TBD

SCOPE:	NEW	PACKAGE:	SIS PKG 2
DESIGN TYPE:	BBW ES/WBC 2016	GENERATION:	181Sa.03
LSD&C PROJECT #:	00107078	A/E PROJECT #:	518512

LSD&C PROJECT NUMBER: 00107078
ISSUED: MARCH 13, 2018
BID DATE: APRIL 20, 2018

REVISIONS

REQUIRED BY:	DATE	REQUIRED BY:	DATE
		ELITE CONSTRUCTION GROUP LAKE JACKSON, TX PHONE: 979-285-0712 NOTE: THESE PRINTS HAVE BEEN REDUCED BY 50 PERCENT. SCALE WILL BE 50 PERCENT OF WHAT IS NOTED ON PLANS	

POR UPDATES INCORPORATED IN REVISION --

COVER SHEET A00.0

Order Plans @ WWW.LDLine.com