REQUIRED NATIONAL ACCOUNT VENDORS

COMPANY	CONTACTS	PHONE #	REQUIRED ITEMS
MC CUE CORPORATION	PRICING - BRAD ROBINSON ORDERING - BRETT JOHNSON	404-293-7758 brobinson@mccuecorp.com 800-800-8503 EXT. 268	TRIM KIT INCLUDES BUMPER GUARDS AND CART STOP
YORK	NATIONAL ACCOUNTS	800-481-9738 york-dollargeneral-be@jci.com	HVAC UNITS AR, CO, IL, IN, KY, KS, MO, OH, OK, WV
CARRIER	ANDREW BROMWELL	877-501-4432 andrew.bromwell@carrier.utc.com	HVAC UNITS CT, IA, MA, ME, MI, MN, ND, NE, NH, NJ, NY, PA, RI, SD, VT, WI
LENNOX	MICHAEL JOHNSTON	972-497-6884 dollargeneral@lennoxind.com	HVAC UNITS AL, AZ, CA, DE, FL, GA, LA, MD, MS, NC, NM, NV, OR, SC, TN, TX,VA
ROOF CURB SYSTEMS	GREG SMYTH	800-683-5848 gsmyth@roofcurb.com	RTU CURB
CURBS PLUS INC.	ALLAN THRAILKILL	888-639-2872 alan.thrailkill@curbs-plus.com	RTU CURB
KCC INTERNATIONAL INC.	GREG CONRAD	800-382-2872 gconrad@kcccurbs.com	RTU CURB
SHERWIN WILLIAMS	LOCAL SHERWIN WILLIAMS STORE		PAINT, PRIMER, CONCRETE SEALER AND BLOCK FILLER
STANLEY ACCESS TECHNOLOGIES	DENNIS WEBB	256-776-8902 DGdoors@sbdinc.com	AR,AZ,CA,CO,IL,IA,KS,LA,MN, MODEL #ESA200 MO,MS,NE,NM,NV,OK,SD,TX,UT,WI
ASSA ABLOY ENTRANCE SYSTEMS	ROSS MERKLING	609-528-2580 dollargeneral.besam.us@assaalboy.com	AL, FL, GA, NC, SC, TN
D&P CUSTOM LIGHTING	NATIONAL ACCOUNT SALES	800-251-2200	CUSTOM POWER POLES
EMERSON CLIMATE TECHNOLOGIES	WEBSITE: http://dollargeneralbid.ectsolutions.net	USER NAME: dollargeneralbid PASSWORD: dollargeneralbid	EMS SUPPLIER NOTE: CUSTOMIZED DOLLAR GENERAL EMS PANEL REQUIRES STORE #, CITY, STATE, ZIP CODE & QTY. OF HVAC UNITS OF THE INSTALL SITE WHEN ORDERING.
EUCLID CHEMICAL COMPANY	PHIL BRANDT	877-438-3826 PBrandt@euclidchemical.com	CONCRETE POLISHING SYSTEMS
LEDS (LIGHTING AND ELECTRICAL DESIGN SERVICES)	MICHAEL STRINGER	920-850-7287 or 920-740-5010 DGorders@leds-llc.com	ETI LED LIGHTING AR,AZ,CO,IA,IL,KS,LA,MN,MO,MS, ND,NE,NM,NV,OK,OR,SD,TX,WI LSG LED LIGHTING AL,CA,CT,DE,FL,GA,IN,KY,MA,MD,ME,MI, NC,NH,NJ,OH,PA,NY,RI,SC,TN,VA,VT,WV
CED - CONSOLIDATED ELECTRICAL DISTRIBUTORS	ROBERT DECKER	270-781-2229 robertd@cedbgky.com	ELECTRICAL SWITCH GEAR
RETRO-PLATE SYSTEMS	CURTIS TURNBULL	888-942-3144 corporateaccounts@retroplatesystem.com	CONCRETE POLISHING SYSTEMS
GIRTMAN AND ASSOCIATES	MIKE MOYNAHAN	615-350-6000 dgconstruction@bass-security.com	INTERIOR DOORS AND FRAMES AND RESTROOM ACCESSORIES AL,AR,AZ,CA,CO,FL,GA,IA,KS,LA,MS,MN, MO,NE,NM,NV,OK,OR,SC,SD,TN,TX,WI
COOK & BOARDMAN GROUP	JOE HARRELL	336-837-0673 nationalsales@cookandboardman.com	INTERIOR DOORS AND FRAMES AND RESTROOM ACCESSORIES CT,DE,IL,IN,KY,MA,MD,ME,MI,NC,NH,NJ, NY,OH,PA,RI,VA,VT,WV
STANLEY CONVERGENT SECURITY SOLUTIONS	DAN GOLDSMITH	740-215-8913	INTERIOR FIRE ALARM PANELS
CROSSCOM NATIONAL	ANDREA LEMAY	847-850-6297 dollargeneral@crosscomnational.com	LOW VOLTAGE & VOICE/DATA EAST: CT, DE, FL, IL,IN, MA, MD, ME, MI, MO, NH, NJ, NY, OH, PA, RI, VT, WI, WV
ASD	DWAYNE SIMMONS	826-624-1044 dsimmons@asd-usa.com	LOW VOLTAGE & VOICE/DATA SOUTH: AL, AR, GA, KY, LA, MS, NC, SC, TN, TX, VA
BAILIWICK	COREY CARLSON	952-658-7975 ccarlson@bailiwick.com	LOW VOLTAGE & VOICE/DATA WEST: AZ, CA, CO, IA, KS, MN, ND, NE, NM, NV, OK, OR, SD
GRAYBAR	JEROME BANNISTER	615-743-3202 office, 615-924-2135 cell DollarGeneral@graybar.com	CABLE TRAY
RAINBIRD IRRIGATION	LOCAL RAIN BIRD DISTRIBUTER	WWW.RAINBIRD.COM	IRRIGATION SYSTEMS

RECOMMENDED NATIONAL ACCOUNT VENDORS

PRE-ENGINEERED METAL BUILDING

COMPANY	CONTACTS	PHONE #	
VP BUILDINGS	DAVID ENGLISH	901-748-6103 DEnglish@vp.com	PRE-ENGINEERED METAL BUILDING
STAR BUILDING SYSTEMS	JEFF HORN	866-664-8899	PRE-ENGINEERED METAL BUILDING
NUCOR BUILDING SYSTEMS	BOB BARRY	315-622-4440 CORPORATE: 260-837-7891	PRE-ENGINEERED METAL BUILDING https://www.formrouter.net/forms@MBSIN/dgquote.pdf
BIG BEE STEEL BUILDINGS, INC.	KEVIN BUSLER	800-633-3378	PRE-ENGINEERED METAL BUILDING
CHIEF BUILDINGS	ERIN SULLIVAN	308-385-4628 erin.sullivan@chiefind.com	PRE-ENGINEERED METAL BUILDING

IRRIGATION

COMPANY	CONTACTS		
RAIN BIRD IRRIGATION	LOCAL RAIN BIRD DISTRIBUTER	WWW.RAINBIRD.COM	IRRIGATION SYSTEMS

REQUIRED NATIONAL ACCOUNTS FOR ENGINEERING AND CONSTRUCTION MATERIAL TESTING

COMPANY	CONTACTS	PHONE #	
ATC ASSOCIATES, INC.	LESLIE GREENWOOD	205-733-[illegible] dollargeneral@atcassociates.com	www.atcassociates.com
BUILDING AND EARTH SCIENCES, INC.	MATT ADAMS	205-836-6300 dollargeneral@buildingandearth.com	www.buildingandearth.com
EAS PROFESSIONALS, INC.	JERRY MARRONE	864-234-7368 dollargeneral@eas-pro.com	www.eas-pro.com
PROFESSIONAL SERVICE INDUSTRIES, INC. (PSI)	TERESA HEBNER	770-424-6200 #3030 teresa.hebner@psiusa.com	www.psiusa.com
TERRACON	JOHN MEADOW	770-623-0755 #353 dollargeneral@terracon.com	www.terracon.com

PROTOTYPE MANAGEMENT TEAM

COMPANY	CONTACTS	PHONE #	
MJM ARCHITECTS	GARY CONWAY	615-244-8170 dg@mjmarch.com	www.mjmarch.com
ENTECH	MITCH SIMPSON	615-373-2640 email@entechtn.com	www.entechtn.com

NOTE: MATERIAL TESTING IS REQUIRED ON ALL TRIPLE NET LEASES.

NATIONAL ACCOUNT & CONTACT INFORMATION SUBJECT TO CHANGE

DOLLAR GENERAL STORE Store

US 19 & Pine Forest Drive, Spring Hill (Hernando County), Florida 33837
Based on 9,100 SF Prototype "D " release date: 12/14/2016

Order Plans @ WWW.LDILine.com

Sheet	Title	PERMIT	PEMB COORDINATION
GENERAL:			
CS	COVER SHEET	■	■
OWNER:			
F1	FIXTURE PLAN AND LIFE SAFETY PLAN	■	
ARCHITECTURAL:			
A00	ARCHITECTURAL SITE DETAILS	■	
A1	FLOOR PLAN	■	■
A2	EXTERIOR ELEVATIONS	■	■
A3	SECTIONS AND DETAILS	■	■
A3a	SECTIONS AND DETAILS	■	■
A4	ROOM AND DOOR SCHEDULES	■	
A5	DOOR DETAILS	■	■
A6	ENLARGED PLANS & TOILET ROOMS	■	
A7	SIGN DETAILS	■	
A8	SIGN BRACING DETAILS	■	
A9	REFLECTED CEILING PLAN	■	
A10	WALL TYPES	■	
A11	GENERAL NOTES AND ARCHITECTURAL SPEC	■	
STRUCTURAL:			
S1	STRUCTURAL GENERAL NOTES	■	
S2	FOUNDATION PLAN AND SCHEDULES	■	
S3	FOUNDATION SECTIONS AND DETAILS	■	
S4	SECTIONS AND DETAILS	■	
S5	CONCRETE SUMMARY	■	
MECHANICAL:			
M1	HVAC LAYOUT	■	
M2	HVAC SCHEDULES / SECTIONS / NOTES / DETAILS	■	
PLUMBING:			
P1	PLUMBING PLANS & SCHEDULE	■	
P2	PLUMBING DETAILS & RISER DIAGRAMS	■	
ELECTRICAL:			
E1	POWER PLAN	■	
E2	LIGHTING PLAN	■	
E3	POWER POLE + POWER TERMINAL DETAILS	■	
E4	POWER POLE DETAILS	■	
E5	REGISTER DATA ROUTING PLAN	■	
E6	THREE PHASE ELECTRICAL PANELS	■	
E7	OFFICE DETAILS AND CABLE TRAY LAYOUT PLAN	■	
EMS1	EMS LOW VOLTAGE PLAN	■	
EMS2	CPU TERMINAL DIAGRAM	■	
EMS3	CAMERA & BURGLAR ALARM LOW VOLTAGE PLAN	■	
ES1	ELECTRICAL SITE LIGHTING AND POWER PLAN	■	
ES2	SITE LIGHTING AND PHOTOMETRICS PLAN	■	
ES3	SITE LIGHTING CUT SHEETS	■	

Product Approval Information Sheet

Project Name: Dollar General – Spring Hill, FL (Hernando County) Project Address: US 19 & Pine Forest Dr.

As required by Florida Statute 553.842 and Florida Administrative Code 9B-72, please provide the information and product approval number(s) for the building components listed below as applicable to the building construction project for the permit number listed above. You should contact your product supplier if you do not know the product approval number for any of the applicable listed products. Information regarding statewide product approval may be obtained at: www.floridabuilding.org

Category	Manufacturer	Product Description	Limitation of Use		Product Approval
A. Exterior Doors					
Swinging	Curries Doors	Outswing Commercial Steel Door	Approved for use in HVHZ	+60/-60 psf	FL 8394.1 - R3
B. Exterior Doors					
Automatic	Assa Abloy Entrance Systems US Inc.	Besam Resilience Door System	Approved for use in HVHZ	+70/-70 psf	FL 16128.1-R2
C. Cladding					
EIFS	Parex USA	Parex EIF System on Dens Glass	Approved for use in HVHZ	+130/-130 psf	FL 8805.1 R4
D. Glazing					
Glazing	Kawneer Company, INC.	BPS-sliding glass door - SMI	Approved for use in HVHZ	N/A	FL 6185.1 R8

In addition to completing the above list of manufacturers, product description and State approval number of the products used on this project, it is the Contractor's or Authorized Agent's responsibility to have a legible copy of each manufacturer's printed instructions, along with the list above, on the job site available to the inspector.

COMPONENTS AND CLADDING
DESIGN WINDLOAD PRESSURE: 139 mph (ult)

ROOF
(1) +19 psf -45 psf
(2) +19 psf -76 psf
(3) +19 psf -114 psf

WALLS
(4) +45 psf -49 psf
(5) +45 psf -61 psf

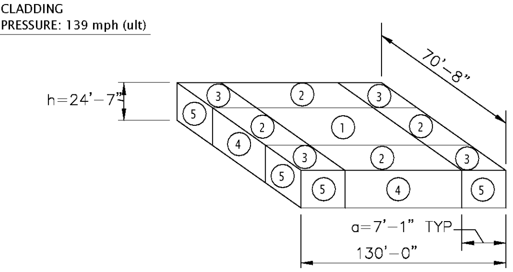

STRUCTURE IS NOT LIGHT FRAME TRUSS CONSTRUCTION

GENERAL NOTES:

BUILDING MUST COMPLY WITH ALL BUILDING (FEDERAL, STATE AND LOCAL), FIRE, ADA AND HEALTH DEPARTMENT CODES.

NO TAPERED COLUMNS ALLOWED.

MAINTAIN INTERIOR CLEAR SPACE AS REQUIRED ON PLANS.

METAL BUILDING COLUMNS SHALL BE STRAIGHT. COLUMNS AND INTERIOR COLUMNS MAY REQUIRE WRITTEN APPROVAL. MAINTAIN INTERIOR CLEARANCE BETWEEN FACE OF COLUMNS AND SALES FLOOR AS NOTED ON PLANS

PROTECT OPENINGS NOTE:
ALL NEW FIRE WALLS REQUIRED TO PREVENT THE PASSAGE OF SMOKE AND FIRE SHALL BE IDENTIFIED WITH WORDING "FIRE AND SMOKE BARRIER-PROTECT OPENINGS PER NFPA 101:8.3.2.4

LIGHT FRAME TRUSS NOTE:
THIS PROJECT DOES NOT USE LIGHT FRAME TRUSS CONSTRUCTION

Florida Business License: AA26001620

NORR
ARCHITECTS ENGINEERS PLANNERS

CONSULTANT:

SEAL: JOHN BENEDICT POLSINELLI, AR 96059

THIS DRAWING SHALL NOT BE USED FOR CONSTRUCTION PURPOSES UNTIL THE SEAL AND SIGNATURE OF THE RESPONSIBLE REGISTRANT APPEARS ON THE DRAWING, AND PROPER PERMIT FORMS AND RELATED FEES ARE TRANSMITTED BY THE OWNER, OWNER'S AGENT OR CONTRACTOR TO THE AUTHORITY HAVING JURISDICTION.

DATE	ISSUED FOR	REV
01/17/2018	PEMB COORDINATION	
01/17/2018	PERMIT SUBMITTAL	

Project Manager B.COLBURN	**Drawn** R.SHAMOON
Project Leader B.COLBURN	**Checked**
Date 11/20/2017	**Dept Mgr Approval**

Client
Palmetto - Spring Hill Forest Rd., LLC.
P.O. BOX 1615
THOMASVILLE, GA 31792
Office: (229) 226-1177
Contact: Jeff Lazenby

Project
DOLLAR GENERAL
US 19 & Pine Forest Dr.
Spring Hill (Hernando County), FL

Drawing Title
COVER SHEET

DO NOT SCALE DRAWING

Project No.	**Drawing No.**
JCDT17.0325.00	CS