CORE FIRE SYSTEM TRADE RESPONSBILITIES

JOB NO 3112818 | MODEL NUMBER SC-31111QFP | JOB NAME FIREBIRDS – PEACHTREE CORNERS... | DRAWN BY | DATE 12/6/2017 | SCHEMATIC TYPE INSTALL | DWG NO TCP #2-7

DESCRIPTION OF OPERATION: Fire System @ CORE Protection. 1" CORE Appliance Manifold Package with Ball Cleaning. Installed in Hood Utility Cabinet with Integral hood plenum panel.

CORE TOTAL FLOOD PROTECTION SPRINKLER DETAIL

03/06/2017 Rev. 13

FS-2: MASTER

BUILDING SPRINKLER CONTRACTOR:
1. CONNECT CORE WATER LINE TO BUILDING WET SPRINKLER SYSTEM. STAINLESS STEEL, COPPER, OR STEEL PIPE ONLY

SPRINKLER CONTRACTOR REQUIREMENT					
ITEM	CONNECTION	OPERATING PRESSURE	K-FACTOR	FLOW RATE	COMMENTS
CORE WATER SUPPLY LINE	1 INCH NPT	30 PSI TO 70 PSI	2.7	1200 GPM	WATER LINE MUST BE SUPERVISED AND HAVE NO UNSUPERVISED MANUAL SHUT-OFF VALVES. MINIMUM PRESSURE AND FLOWRATE DEPENDENT ON LENGTH OF HOOD SYSTEM

PRESSURE REGULATION VALVE (PRV):
- PRV SIZE, INSTALLED AND ADJUSTED BY THE SPRINKLER CONTRACTOR TO MEET HOOD MANUFACTURER'S REQUIREMENTS
- PRV SHALL BE FACTORY SET AND SEALED. CONTACT GMFP 800-558-5544 OR TOLL-FREE AT 800-543-3473 FOR ASSISTANCE IF NOT LOCKED
- MUST BE CONFORMED WITH THE FIRE MARSHAL OR LOCAL AUTHORITY HAVING JURISDICTION (AHJ)

CORE WATER SUPPLY LINE:
- 30 PSI TO 70 PSI OPERATING PRESSURE
- 120 PSI MAX STATIC PRESSURE, 1 INCH NPT MPT CONNECTION
- 1200 GPM @15 GPM PER FOOT OF HOOD
- CONNECTED TO DEDICATED LINE WITH NO UNSUPERVISED MANUAL SHUT-OFF VALVES
- CONNECT TO BUILDING FIRE SPRINKLER WATER LINE AFTER PRESSURE WATER REGULATOR
- STAINLESS STEEL, COPPER, OR STEEL PIPE ONLY

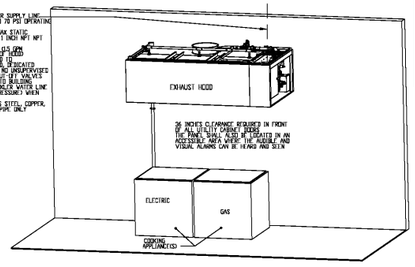

LENGTH OF HOOD (FT)	MINIMUM INLET WATER PRESSURE FOR HOT WATER (PSI)	MINIMUM INLET WATER PRESSURE FOR COLD WATER PROTECTION (PSI)	DISCHARGE COEFFICIENTS (K-FACTOR)
4	30	30	1.3
8	30	30	2.6
12	30	30	4.0
16	30	30	5.3
20	31	33	6.4
24	32	36	7.4
28	34	39	8.3
32	37	44	9.0
36	39	49	9.7
40	42	56	10.2
44	46	63	10.6
48	50	70	11.1

TOTAL FLOWRATE = K FACTOR x PRESSURE$^{.44}$

NOZZLE HEIGHTS ABOVE HAZARD		
NOZZLE PART NUMBER	NOZZLE ABOVE HAZARD	
	MIN	MAX
3070-3/8H-SS10	30"	55"

NOZZLES FOR CORE PROTECTION			
DESCRIPTION	PART NUMBER	NOZZLE	FLOW RATE
RISER NOZZLE	1/4TT+1PSS30+CPS385	A0002704	2.6 GPM @ 30 PSI
SPRAY BAR NOZZLE	1/4TT+TG-4.3V	A0025566	0.7 GPM @ 30 PSI

NOTE: SEE INSTALLATION, OPERATION, AND MAINTENANCE MANUAL FOR FURTHER INSTRUCTIONS

JOB NO 3112818 | MODEL NUMBER SC-31111QFP | JOB NAME FIREBIRDS – PEACHTREE CORNERS... | DRAWN BY | DATE 12/6/2017 | SCHEMATIC TYPE INSTALL | DWG NO TCP #2-8

DESCRIPTION OF OPERATION: Fire System @ CORE Protection. 1" CORE Appliance Manifold Package with Ball Cleaning. Installed in Hood Utility Cabinet with Integral hood plenum panel.

CORE TOTAL FLOOD PROTECTION PLUMBING DETAIL

03/06/2017 Rev. 15

FS-2: MASTER

PLUMBER:
1. CONNECT HOT WATER LINE, PVC, COPPER OR STAINLESS STEEL PIPE ONLY
2. CONNECT HOOD DRAINAGE STAINLESS STEEL, COPPER OR STEEL PIPE ONLY
3. CONNECT ALL END-TO-END AND BACK-TO-BACK HOOD WATER LINE CONNECTIONS (PLUMBING IS FIELD SUPPLIED FOR TIED FIELD PLUMBING MUST NOT EXCEED HEIGHT OF VACUUM BREAKER IN HOOD UTILITY CABINET)
4. REMOVE PLUG FROM MAIN HOOD SUPPLY MANIFOLD AND CONNECT TO NPT HOOD STAINLESS STEEL, COPPER OR STEEL PIPE ONLY
5. PLUMB GAS VALVES. STRAINER MUST BE INSTALLED UPSTREAM OF VALVE.
6. INSTALL GAS VALVE KILL SWITCH, IF EQUIPPED (OPTIONAL)
7. INSTALL BACKFLOW PREVENTER IF CODE REQUIRES

PLUMBING CONTRACTOR REQUIREMENT					
ITEM	CONNECTION	TEMPERATURE	PRESSURE	FLOW RATE	COMMENTS
HOT WATER LINE	1 INCH NPT	140 to 170°F	30 PSI TO 70 PSI	560 GPM	INSULATE HOT WATER PIPE. MINIMUM PRESSURE DEPENDENT ON LENGTH AND CONFIGURATION OF HOOD SYSTEM
HOOD DRAIN(S)	1-1/2 INCH NPT	N/A	GRAVITY DRAIN	SEE ABOVE	2 DRAINS ON 24 INCH TALL HOODS WITH 20 INCH TALL FILTERS AND HOODS 10 FEET AND LONGER
END-TO-END CORE CONNECTION	VARIES	N/A	N/A	N/A	CONNECT WITH NPT PIPE, SEAL ALL THREADS. HOOD CONNECTION PROVIDED
BACK-TO-BACK CORE CONNECTION	VARIES	N/A	N/A	N/A	CONNECT WITH NPT PIPE, SEAL ALL THREADS, HOOD CONNECTION PROVIDED
GAS VALVE:	VARIES	N/A	SEE TABLE	N/A	UP TO 2 INCHES NPT WITH 24V CONTROLS. 2 INCHES AND LARGER USE 120V CONTROL
FLOOR DRAIN(S)	1-1/2 INCH	N/A	GRAVITY DRAIN	N/A	USED TO HELP CLEAN UP FIRE SYSTEM DISCHARGE. [illegible] MUST BE REMOVED
BACKFLOW PREVENTER DRAIN LINE (OPTIONAL)	PAIL/OUTLET DRAIN	N/A	VARIES	N/A	INSTALLED WHEN PACKAGE HAS A BACKFLOW PREVENTER ASSEMBLY. SEE BACKFLOW PREVENTER ASSEMBLY DETAILS

HOT WATER LINE:
- PVC, COPPER OR STAINLESS STEEL PIPE ONLY
- 140-170°F OPERATING TEMPERATURE
- 30 PSI TO 70 PSI OPERATING PRESSURE
- 560 GPM AT 30 PSI STATIC PRESSURE
- 1 INCH NPT MPT FITTING
- INSULATED

END-TO-END OR BACK-TO-BACK CONNECTION:
- INSULATED AND PROVIDED BY PLUMBER
- STAINLESS STEEL, COPPER, OR STEEL PIPE ONLY

HOOD DRAIN(S):
- 1-1/2 INCH NPT CONNECTED TO BUILDING DRAINAGE
- 2 DRAINS ON 24 INCH TALL HOODS WITH 20 INCH TALL FILTERS AND HOODS 10 FEET AND LONGER
- STAINLESS STEEL, COPPER OR STEEL PIPE ONLY
- SLOPE MINIMUM 1/4" PER FOOT, AVOID RAT UNDERSLANT 90°
- [illegible] SHOULD BE INSPECTED AND CLEANED WITH CLEAN OUTS
- [illegible] MUST BE USED IN CONJUNCTION WITH FLOOR DRAIN
- FLOOR DRAIN INSTALLED AT LOWEST POINT OF FLOOR
- FLOOR DRAIN WITH GREASE TRAP
- DRAIN CONNECTION MAY BE [illegible]

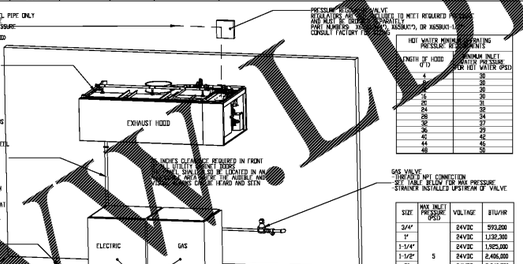

HOT WATER MINIMUM OPERATING PRESSURE REQUIREMENTS	
LENGTH OF HOOD (FT)	MINIMUM INLET WATER PRESSURE FOR HOT WATER (PSI)
4	30
8	30
12	30
16	30
20	31
24	32
28	34
32	37
36	39
40	42
44	46
48	50

GAS VALVE:
- 1 INCH NPT CONNECTION
- SEE TABLE BELOW FOR MAX PRESSURE
- STRAINER INSTALLED UPSTREAM OF VALVE

SIZE	MAX INLET PRESSURE (PSI)	VOLTAGE	BTU/HR
3/4"	5	24VDC	593,000
1"		24VDC	1,132,300
1-1/4"		24VDC	1,925,000
1-1/2"		24VDC	2,426,000
2"		24VDC	2,940,500
2-1/2"		120VAC	5,607,800
3"		120VAC	5,661,700

NOTE: SEE INSTALLATION, OPERATION, AND MAINTENANCE MANUAL FOR FURTHER INSTRUCTIONS

JOB NO 3112818 | MODEL NUMBER SC-31111QFP | JOB NAME FIREBIRDS – PEACHTREE CORNERS... | DRAWN BY | DATE 12/6/2017 | SCHEMATIC TYPE INSTALL | DWG NO TCP #2-4

DESCRIPTION OF OPERATION: Fire System @ CORE Protection. 1" CORE Appliance Manifold Package with Ball Cleaning. Installed in Hood Utility Cabinet with Integral hood plenum panel.

CORE TOTAL FLOOD PROTECTION LOW-VOLTAGE DETAIL

03/06/2017 Rev. 12

FS-2: MASTER

ALARM CONTRACTOR:
1. INSTALL ALL ACTUATION DEVICE(S), REMOTE FIRESTATE(S), CORE INTERLOCK(S), FIRE SENSOR(S) AND FIRE ALARM CONTACTS
2. SUPERVISE FULL LOOP OF SYSTEM
3. PERFORM FINAL FIRE SYSTEM TEST
4. FILL SUPERVISORY TANK

ALARM CONTRACTOR REQUIREMENT					
ITEM	CONNECTION IN PANEL	CONNECTION IN DEVICE	VOLTAGE	AMPERAGE	COMMENTS
MANUAL ACTUATION DEVICE(S)	105 AND 104 102 AND 103	1 & 2	24 VDC	< 10 AMPS	WIRE MANUAL ACTUATION DEVICE TERMINAL 1 BETWEEN CONTROL TERMINALS 102 AND 103 WIRE MANUAL ACTUATION DEVICE TERMINAL 2 BETWEEN CONTROL TERMINALS 104 AND 105 JUMPER 102 TO 103 AND 102 TO 103 IN MANUAL ACTUATION DEVICE IS NOT USED
MANUAL ACTUATION DEVICE COVER	N/A	N/A	N/A	N/A	MANUAL ACTUATION DEVICE COVER MUST BE INSTALLED OVER MANUAL ACTUATION DEVICE AT ALL TIMES EXCEPT DURING MAINTENANCE
REMOTE FIRESTAT SENSOR(S)	101 AND 104 201 AND 203	BLACK AND WHITE	24 VDC	< 10 AMPS	WIRE FIRE SENSOR WIRE BETWEEN CONTROL TERMINALS 101 AND 104 WIRE FIRE SENSOR WIRE BETWEEN CONTROL TERMINALS 201 AND 203 HIGH TEMP ALARM: STANDARD 350°F FIRE SENSOR IS INSTALLED IN EXHAUST PLENUM TOP OF HOOD. IF OPTIONAL SENSOR IS INSTALLED IN EXHAUST DUCT, IT MUST BE INSTALLED 1 FOOT FROM THE TOP OF THE DUCT
FIRE ALARM CONTACT	AL1, AL2	VARIES	30V MAX (AC/DC)	UP TO 1 AMP	FIRE ALARM RELAY CONTACTS FOR BUILDING ALARM SYSTEM. ALARM IS ACTIVATED BY ELECTRICAL SIGNAL
CORE INTERLOCK(S)	ILA, ILB, ILC	ILA, ILB, ILC	RS-485 COMMUNICATIONS SIGNAL	UP TO 1 AMPS	CORE SYSTEM (1) ILA TO (1) CORE INTERLOCK (1) ILA, (2) ILB TO (2) CORE INTERLOCK (2) ILB, ILA TO ILA, TO CASCADE UP TO (5) CORE SYSTEMS ON ONE COMMUNICATION BUS
TROUBLE CONTACT	TBC, TBL, TDK	VARIES	MAX 120 VAC	UP TO 6 AMPS	CORE TO TBL & TBC NORMALLY OPEN CONTACT, CLOSES IN TROUBLE CONDITION
CORE COMMUNICATIONS CABLE	RJ-45 Jack	INTERNET CONNECTION	SIGNAL	<10 AMPS	TYPICAL CONNECTION CATS CABLE TO [illegible] NETWORK VIA ETHERNET SWITCH OR WIRELESS ROUTER WITH INTERNET CONNECTION

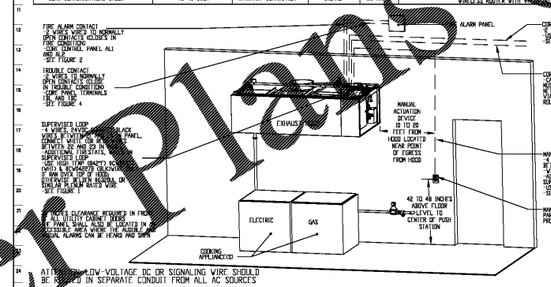

ALL [illegible] LOW-VOLTAGE DC OR SIGNALING WIRE SHOULD BE ROUTED IN SEPARATE CONDUIT FROM ALL AC SOURCES

NOTE: SEE INSTALLATION, OPERATION, AND MAINTENANCE MANUAL FOR FURTHER INSTRUCTIONS

JOB NO 3112818 | MODEL NUMBER SC-31111QFP | JOB NAME FIREBIRDS – PEACHTREE CORNERS... | DRAWN BY | DATE 12/6/2017 | SCHEMATIC TYPE INSTALL | DWG NO TCP #2-3

DESCRIPTION OF OPERATION: Fire System @ CORE Protection. 1" CORE Appliance Manifold Package with Ball Cleaning. Installed in Hood Utility Cabinet with Integral hood plenum panel.

CORE TOTAL FLOOD PROTECTION ELECTRICAL DETAIL

03/06/2017 Rev. 12

FS-2: MASTER

ELECTRICIAN:
1. VERIFY MAIN CONTROL PANEL PER INCLUDED SCHEMATIC
2. VERIFY ALL FIRE PER INCLUDED SCHEMATIC
3. VERIFY SHUNT TRIP BREAKER (OPTIONAL)
4. VERIFY REMOTE MECHANICAL KILL SWITCH, IF EQUIPPED (OPTIONAL)
5. VERIFY GAS VALVE

ELECTRICAL CONTRACTOR REQUIREMENT					
ITEM	CONNECTION IN PANEL	CONNECTION IN DEVICE	VOLTAGE	AMPERAGE	COMMENTS
SHUNT TRIP BREAKER (OPTIONAL)	S1 & N1	BREAKER COIL ON A HOT	120 VAC	< 4 AMPS	S1 TO A1 ON SHUNT BREAKER COIL, AND NEUTRAL TO A2 ON SHUNT TRIP BREAKER COIL
CONTROL PANEL POWER	H1 & N1 + GROUND	CIRCUIT BREAKER	120 VAC	15 AMPS	CONTROL PANEL POWER MUST NOT BE RUN THROUGH SHUNT TRIP BREAKER
UDS APPLIANCE KILL SWITCH (OPTIONAL)	K1S & N1	K1S & N1	120 VAC	< 4 AMPS	KILL SWITCH TERMINALS MUST BE IN SERIES WITH OTHER KILL SWITCHES
REMOTE SERVAIC ANSUL AUTOMAN (OPTIONAL)	AU1, AU2	SOLENOID	120 VAC	< 6 AMPS	120V TO AU1, AU2 TO ANSUL ELECTRIC AUTOMAN, ANSUL SOLENOID TO NEUTRAL
GAS VALVE	24 V MTR OF 24 VDC VGS & N1 OF 120 VAC	RED/RED/GREEN	24 VDC OR 120 VAC	< 1.0 AMPS	IF 24 VDC - 2 WIRES & GROUND RED TO RED, 24 TO RED, AND GREEN TO GROUND IF 120 VAC - 2 WIRES & GROUND GAS 1ST RED, N1 TO RED, AND GREEN TO GROUND

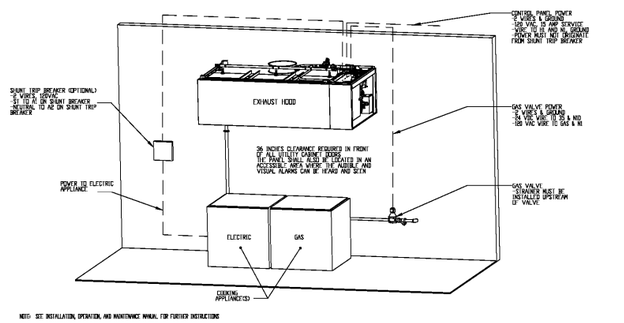

NOTE: SEE INSTALLATION, OPERATION, AND MAINTENANCE MANUAL FOR FURTHER INSTRUCTIONS

Order Plans Online
www.CaptiveAire.com

REVISIONS

DESCRIPTION	DATE:
△	
△	
△	
△	

CAPTIVE-AIRE
Piedmont Area Office
6303 Carmel Road, Suite #105, Charlotte, NC. 28226 PHONE: (704) 844-9088 FAX: (919) 227-5952 EMAIL: rsg30@captiveaire.com
www.captiveaire.com

FIREBIRDS – PEACHTREE CORNERS, GA
NORCROSS, GA, 30071

DATE: 12/6/2017

DWG.#: 3112818

DRAWN BY: evon.zipperer

SCALE: 3/4" = 1'-0"

MASTER DRAWING

SHEET NO. 4

Firebirds Peachtree Corners

5215 Town Center [illegible]
Suite 650
Peachtree Corners, GA 30092

project address | name

FIREBIRDS WOOD FIRED GRILL

client

starr design
branded environments
Starr Design, PLLC
1435 West Morehead St. Suite 240
Charlotte, NC 28208
V: 704 377 5200 F: 704 377 5201
www.starrdesignteam.com

designers

CONSTRUCTION DOCUMENTS
5/10/2018

job status

No.	Description	Date

revisions

Steven A. Starr, AIA
Lic. #
Signature Date:
Date of expiration:

seal

HOOD MANUFACTURER SHOP DRAWINGS

QF704

sheet number | title

16FB008 | © Starr Design, PLLC 2016