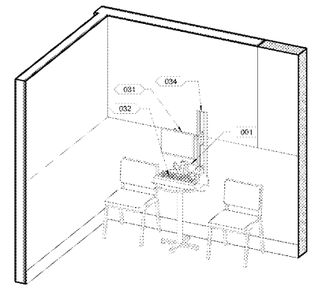

6 HEALTH SERVICES ROOM

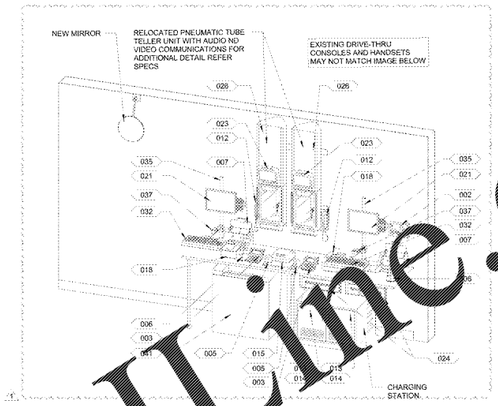

5 SIDE COUNTER DRIVE THRU

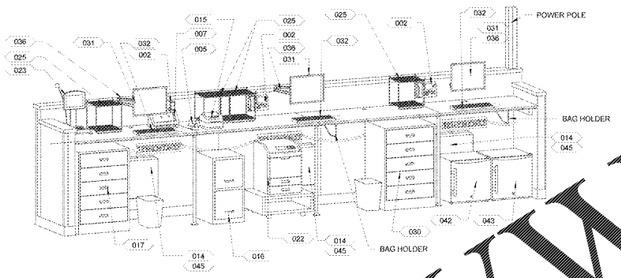

4 PHARMACIST'S WORKBENCH

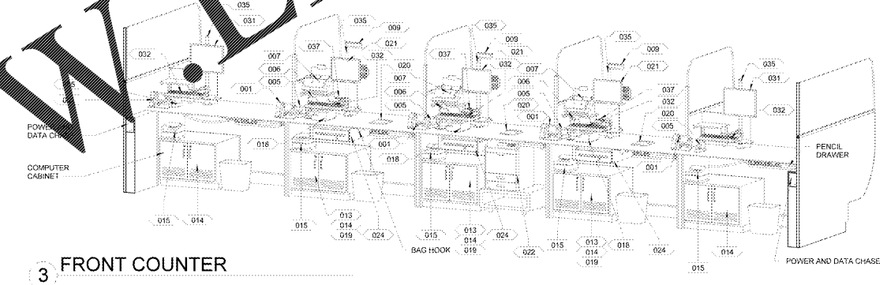

3 FRONT COUNTER

DATA SCHEDULE

CABLE	LOCATION	TYPE	42 G HS	42 NC	42 NC HS DT	42 NC HS SD	42 P HS	42 PI	42 PI HS	42 HS AZ
D-REG40	PHARMACY	REGISTER				X	X			X
D-REG41	PHARMACY	REGISTER	X	X	X	X	X	X	X	X
D-REG42	PHARMACY	REGISTER	X	X	X	X	X	X	X	X
D-REG43	PHARMACY	REGISTER	X	X	X	X	X	X	X	X
D-REMOTE.M	PHARMACY	HSR MONITOR	X		X	X	X		X	X
D-RXLP01	PHARMACY	PRINTER	X	X	X	X	X	X	X	X
D-RXLP02	PHARMACY	PRINTER	X	X	X	X	X	X	X	X
D-RXPC01	PHARMACY	TERM	X	X	X	X	X	X	X	X
D-RXPC02	PHARMACY	TERM	X	X	X	X	X	X	X	X
D-RXPC03	PHARMACY	TERM	X	X	X	X	X	X	X	X
D-RXPC04	PHARMACY	TERM	X	X	X	X	X	X	X	X
D-RXPC07	PHARMACY	TERM	X	X	X	X	X	X	X	X
D-RXPC08	PHARMACY	TERM	X	X	X	X	X	X	X	X
D-RXPC09	PHARMACY	TERM	X	X	X	X	X			X
D-RXPC10	PHARMACY	TERM	X	X	X	X	X			X
D-RXPC11	PHARMACY	TERM	X		X		X			X
D-RXPC12	PHARMACY	TERM		X		X		X	X	
D-RXPC13	PHARMACY	TERM		X				X		
D-RXUP01	PHARMACY	PRINTER	X	X	X	X	X	X	X	X
D-RXTV01	PHARMACY	MESSAGE BOARD	X	X	X	X	X	X	X	X
D-RXZP01	PHARMACY	PRINTER	X	X	X	X	X	X	X	X
D-RXZP02	PHARMACY	PRINTER	X	X	X	X	X	X	X	X
D-RXZP03	PHARMACY	PRINTER	X	X	X	X	X	X	X	X
D-RXZP04	PHARMACY	PRINTER	X	X	X	X	X	X	X	X
D-RXZP05	PHARMACY	PRINTER	X	X	X	X	X	X	X	X
D-RXZP06	PHARMACY	PRINTER	X	X	X	X	X	X	X	X
D-RXZP07	PHARMACY	PRINTER	X	X	X	X	X	X	X	X
D-RXZP08	PHARMACY	PRINTER	X	X	X	X	X	X	X	X
D-RXZP09	PHARMACY	PRINTER	X	X	X	X	X	X	X	X
D-RXZP10	PHARMACY	PRINTER	X	X	X	X	X	X	X	X
D-RXZP11	PHARMACY	PRINTER	X	X	X	X	X	X	X	X
D-RXZP12	PHARMACY	PRINTER	X	X	X	X	X	X	X	X

VOICE SCHEDULE

CABLE	LOCATION	TYPE	PHONE MODEL	42 G HS	42 NC	42 NC HS DT	42 NC HS SD	42 P HS	42 PI	42 PI HS	42 HS AZ
V-130	PHARMACY	WALL	7960	X	X	X	X	X	X	X	X
V-134	PHARMACY	WALL	7960	X	X	X	X	X	X	X	X
V-135	PHARMACY	WALL	7960	X	X	X	X	X	X	X	X
V-136	PHARMACY	WALL	7960	X	X	X	X	X	X	X	X
V-137	PHARMACY-HSR	DESK	7965	X	X	X	X	X		X	X
V-139	PHARMACY	WALL	7960	X	X	X	X	X	X	X	X
V-140	PHARMACY	DESK	7960	X	X	X	X	X	X	X	X
V-141	PHARMACY	WALL	7960	X	X	X	X	X	X	X	X
V-145	PHARMACY	DESK	7965		X				X	X	
V-239	PHARMACY	DESK	7960	X	X	X	X	X	X	X	X

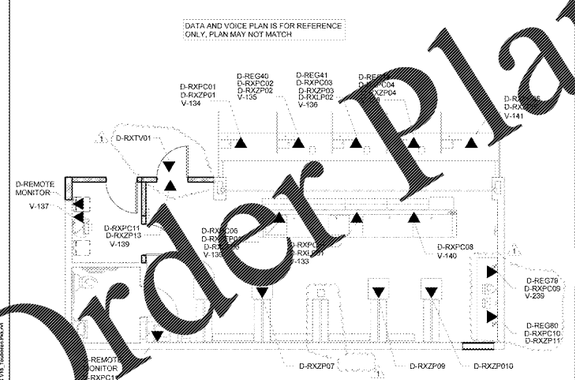

2 PHARMACY DATA / VOICE PLAN
3/16" = 1'-0"

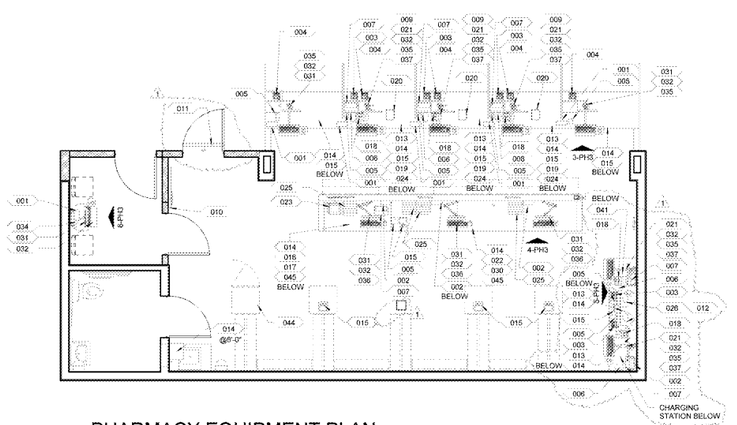

1 PHARMACY EQUIPMENT PLAN
1/4" = 1'-0"

EQUIPMENT LEGEND	
001	DESK PHONE
002	WALL PHONE
003	DEBIT READER
004	SIGNATURE PAD
005	RX HAND HELD SCANNER
006	POS HAND SCANNER
007	RX IMAGE SCANNER
009	POS FLAG DISPLAY
010	DISPLAY PHARMACIST / TECH LICENSES AND PERMITS
011	DIGITAL DISPLAY MOUNTED AT 8'-6" AFF TO CENTER
012	RX VIDEO HEADSET CONSOLE
013	REGISTER CPU
014	RX CPU
015	ZEBRA PRINTER
016	2 DRAWER FILE BELOW
017	CII FILE DRAWER
018	REGISTER PRINTER
019	SENSORMATIC CPU
020	SENSORMATIC
021	REGISTER KEYPAD MONITOR (WALL MOUNTED)
022	LASER PRINTER BELOW
023	DRIVE-THRU DISPLAY
024	CASH DRAWER MOUNTING BRACKET
025	VISUAL VERIFY RACK
026	DRIVE-THRU PNEUMATIC TUBES
030	5 DRAWER FILE
031	RX PC FLAT PANEL MONITOR
032	KEYBOARD AND MOUSE
034	WALL MOUNTED EQUIPMENT TRACK
035	EQUIPMENT TREE (POST OWNER SUPPLIED, GC INSTALLED)
036	WALL MOUNTED EQUIPMENT ARM
037	VGA SWITCH
041	SHREDDER BELOW
042	UNDERCOUNTER REFRIGERATOR
043	UNDERCOUNTER FREEZER
044	UPRIGHT REFRIGERATOR
045	CPU WALL MOUNT BRACKET

Order Plans @ WWW.LDILine.com

RETAIL DESIGN COLLABORATIVE
[illegible] Dr. Suite 210
[illegible] MD 20190
703 [illegible] 7085
rdcollaborative.com

STIPULATION FOR REPRODUCTION OF DRAWINGS AND SPECIFICATIONS
THESE DRAWINGS AND SPECIFICATIONS ARE THE PROPERTY AND COPYRIGHTED WORK OF RETAIL DESIGN COLLABORATIVE AND ARE NOT TO BE USED IN WHOLE OR IN PART FOR ANY PROJECT OTHER THAN THE PROJECT FOR WHICH THEY HAVE BEEN PREPARED BY RETAIL DESIGN COLLABORATIVE. ALL REPRODUCTIONS OF THESE DRAWINGS AND SPECIFICATIONS, AUTHORIZED BY RETAIL DESIGN COLLABORATIVE, MUST BEAR THIS COPYRIGHT NOTICE.

CONSULTANTS

Walmart
GORDONSVILLE, VA
164 CAMP ROAD, GORDONSVILLE, VA 22942
STORE NO. 4882-00
TF-127.25 PROTO: 143.53R-0R
2018 Remodel Proto
JOB NUMBER:

ISSUE BLOCK

1	REV 3	04/26/18

CHECKED BY:	DF
DRAWN BY:	TP
PROTO CYCLE:	02/20/18
DOCUMENT DATE:	04/10/18

42 PIDTH-5 MODULAR

PHARMACY EQUIPMENT (FOR REFERENCE ONLY)

SHEET:
PHM3