SHEET NOTES

1. REFERENCE FINISH LEGEND AND SPECIFICATIONS FOR PAINT, PLASTIC LAMINATE
2. ALL COUNTER SUPPORT LEGS SHALL BE FIXED LENGTHS. ADJUSTABLE LEGS WILL NOT BE ALLOWED

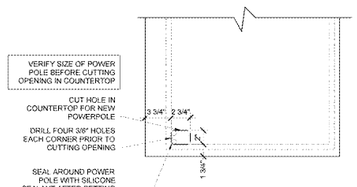

12 POWER POLE LOCATION
1 1/2" = 1'-0"

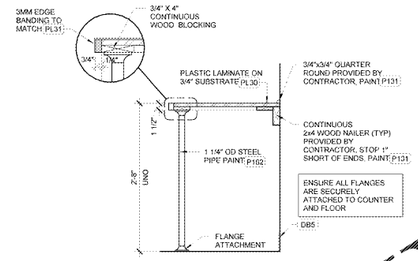

9 COUNTER SECTION
1" = 1'-0"

8 COUNTERTOP PLAN
1" = 1'-0"

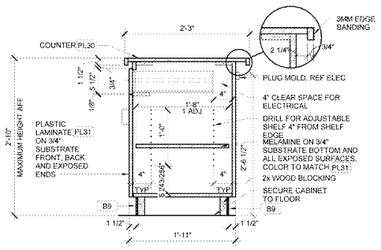

11 BASE CABINET SECTION
1" = 1'-0"

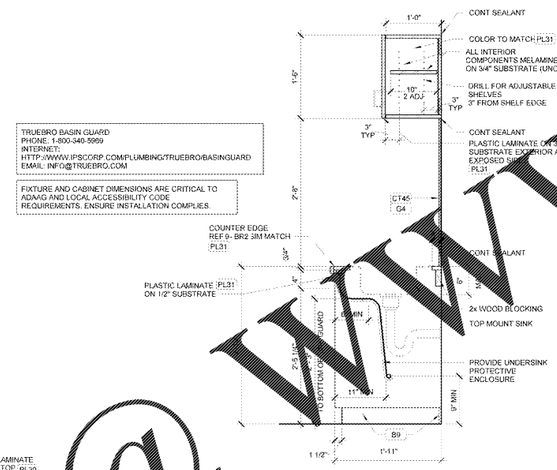

5 HC SINK APRON AND UPPER CABINET SECTION
1" = 1'-0"

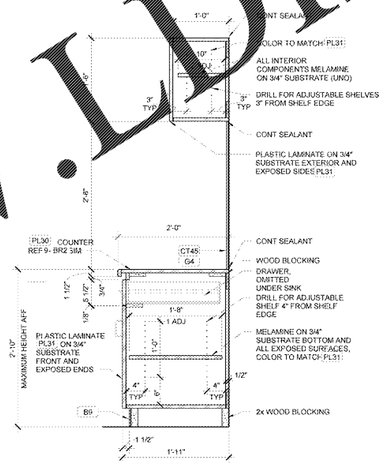

4A BASE CABINET SECTION
1" = 1'-0"

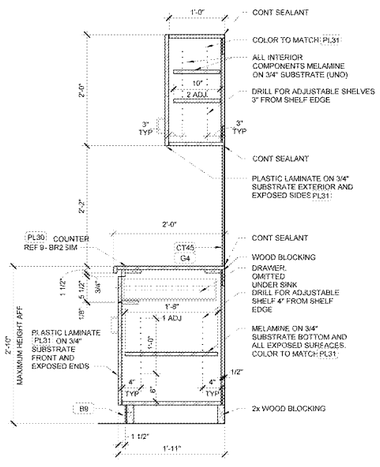

4 BASE CABINET SECTION
1" = 1'-0"

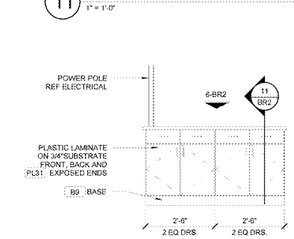

10 CABINET ELEVATION
1/2" = 1'-0"

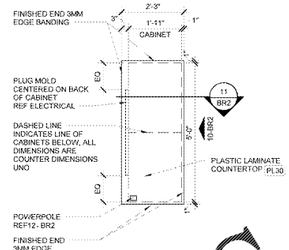

6 CABINET PLAN
1/2" = 1'-0"

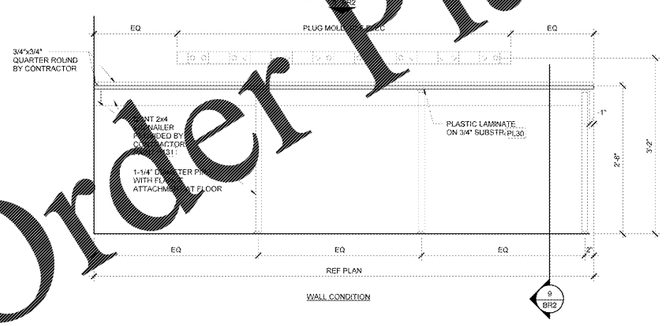

7 COUNTER ELEVATION
1" = 1'-0"

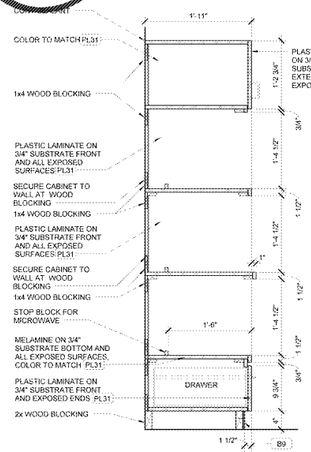

FULL HEIGHT CABINET SECTION
3 1" = 1'-0"

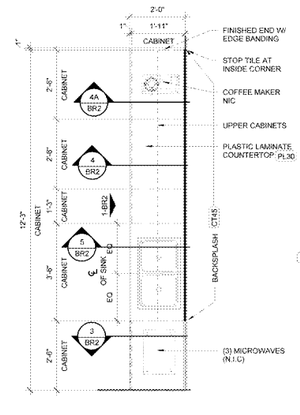

2 COUNTERTOP PLAN
1/2" = 1'-0"

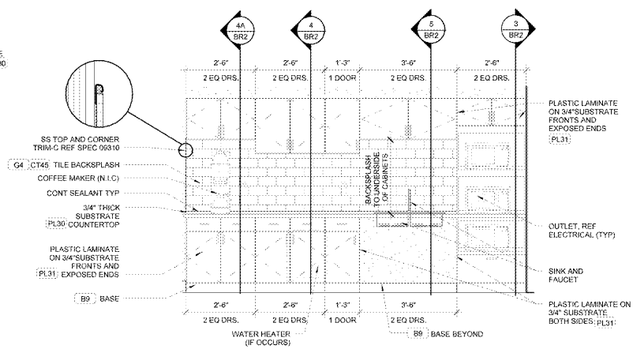

1 BREAKROOM CABINET ELEVATION
1/2" = 1'-0"

Order Plans @ WWW.LDLine.com

RETAIL DESIGN COLLABORATIVE

Retail Design Collaborative, LTD
12720 Hillcrest Road, Suite 310
Dallas, Texas 75230
214.871.7484
rdcollaborative.com

STIPULATION FOR REPRODUCTION

THESE DRAWINGS AND SPECIFICATIONS ARE THE PROPERTY AND COPYRIGHTED WORK OF RETAIL DESIGN COLLABORATIVE, LTD. AND ARE NOT TO BE USED IN WHOLE OR IN PART FOR ANY PURPOSE WHATSOEVER WITHOUT THE WRITTEN PERMISSION OF RETAIL DESIGN COLLABORATIVE, LTD. ALL RIGHTS RESERVED UNDER THE U.S. COPYRIGHT ACT.

CONSULTANTS

Walmart
GORDONSVILLE, VA
194 CAMP CREEK PKWY
STORE NO. 4162 DC 7053
JOB NUMBER: 143.SGR-UN
2018 Remodel Proto
17-127.00 PROTO:

ISSUE BLOCK

1	REV 3	04/26/18

CHECKED BY:	DF
DRAWN BY:	TP
PROTO CYCLE:	02/23/18
DOCUMENT DATE:	04/10/18

BREAKROOM CASEWORK DETAILS

SHEET: BR2

4/27/2018 1:26:03 PM