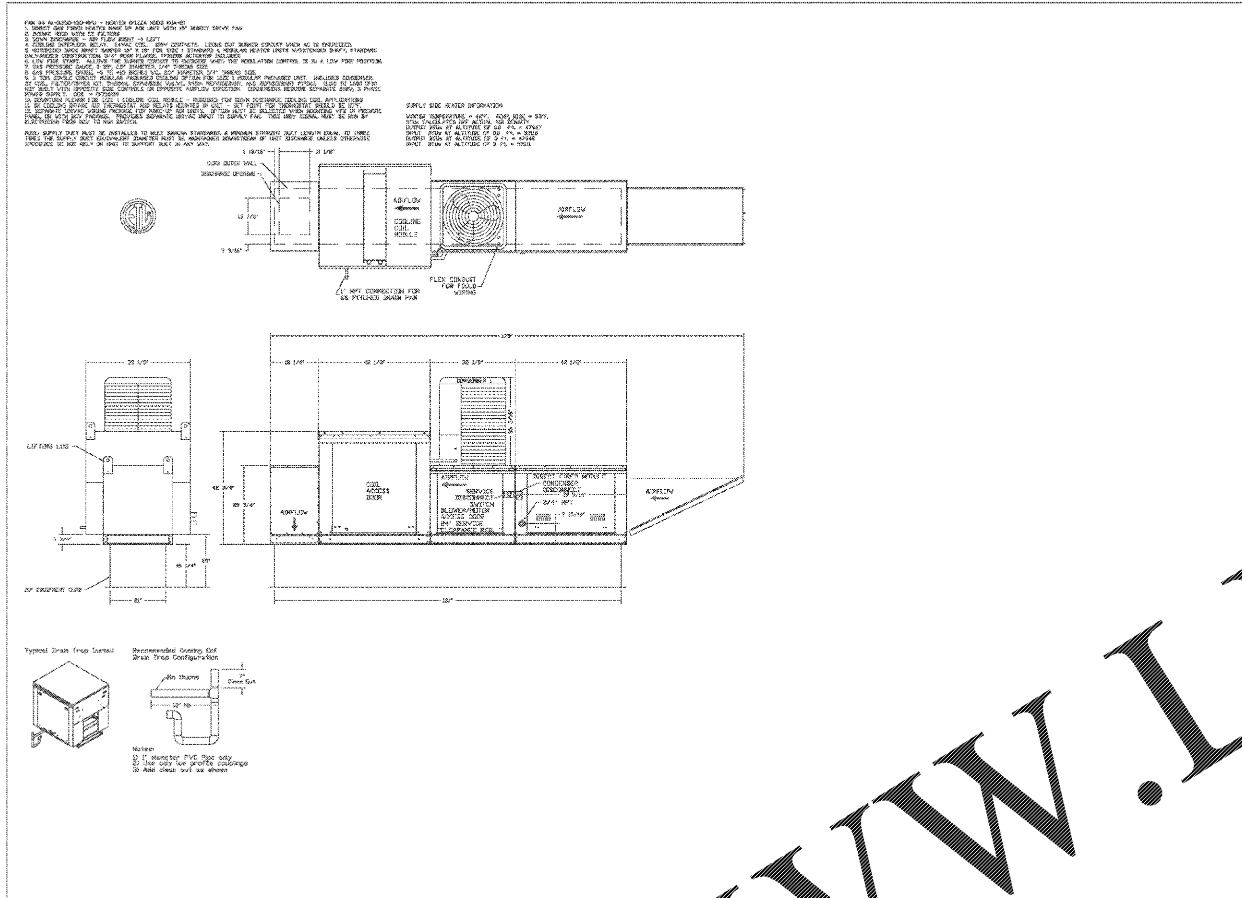

REVISIONS

CAPTIVEAIRE

Denver Office

Lucky's Market - Naples, FL R1

NAPLES, FL, 34102

DATE: 5/4/2018

DWG.#: 3365778

DRAWN BY: EEH-42

SCALE: 3/4" = 1'-0"

MASTER DRAWING

SHEET NO. 10

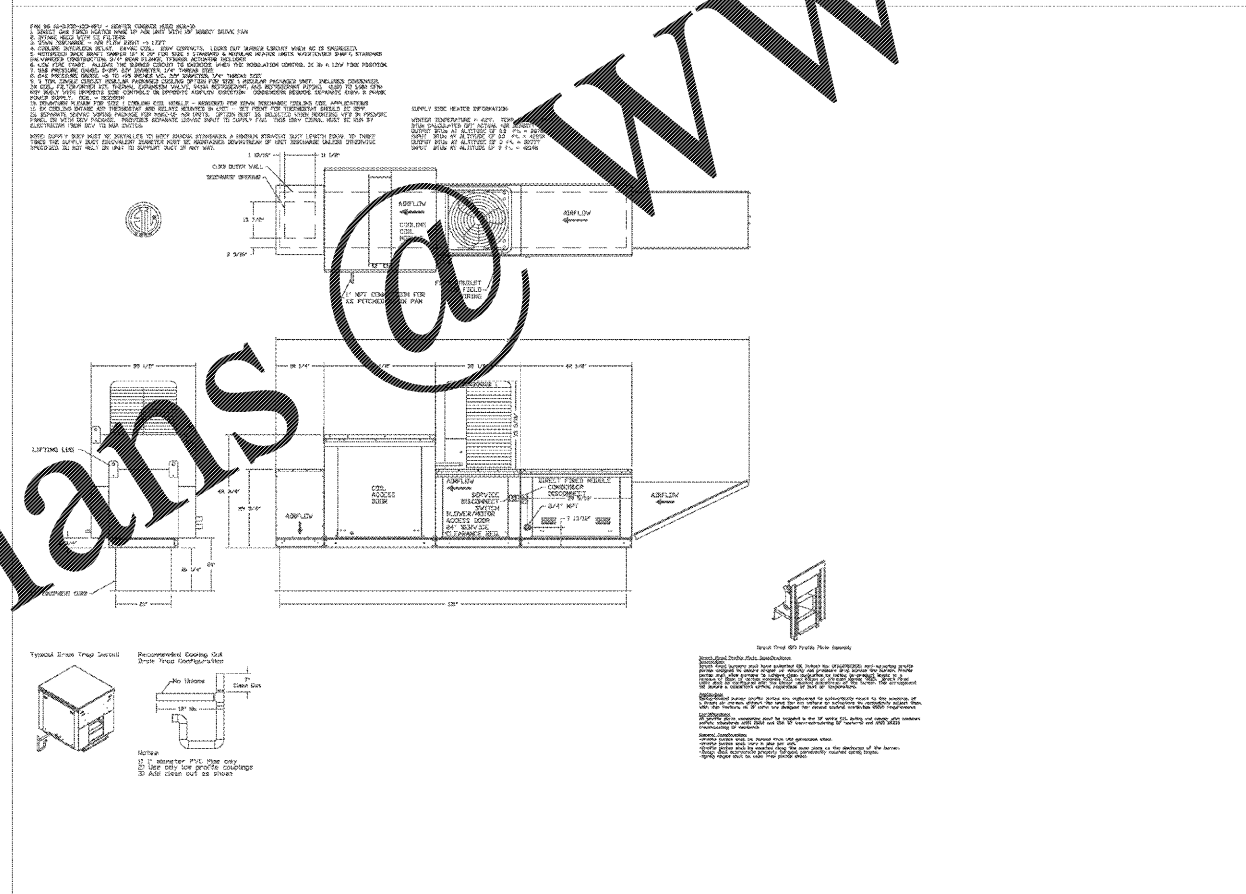

REVISIONS

CAPTIVEAIRE

Denver Office

Lucky's Market - Naples, FL R1

NAPLES, FL, 34102

DATE: 5/4/2018

DWG.#: 3365778

DRAWN BY: EEH-42

SCALE: 3/4" = 1'-0"

MASTER DRAWING

SHEET NO. 11

DWYER ENGINEERING
Fort Evans Road
Suite 200
Leesburg, VA 20176
www.dwyer.com
PHONE 703-777-5988
EMAIL info@dwyer.com

Lucky's Market

LUCKY'S MARKET
6420 NAPLES BLVD.
NAPLES, FLA. 34109

DAVID J. GRASER LICENSE No. 76304 STATE OF FLORIDA PROFESSIONAL ENGINEER

This item has been electronically signed and sealed by David Graser, PE. using a secure authentication code. Printed copies of this document are not considered signed and sealed and the secure authentication code must be verified on electronic copies.

DJG

REVISIONS

PERMIT ISSUE
APRIL 27, 2018
BID ISSUE 04/27/18
STORE NUMBER
57
WD PROJECT NUMBER
LKYUF0011

M505

FAN DRAWINGS - SHEET 3

Order Plans @ WWW.LDILine.com