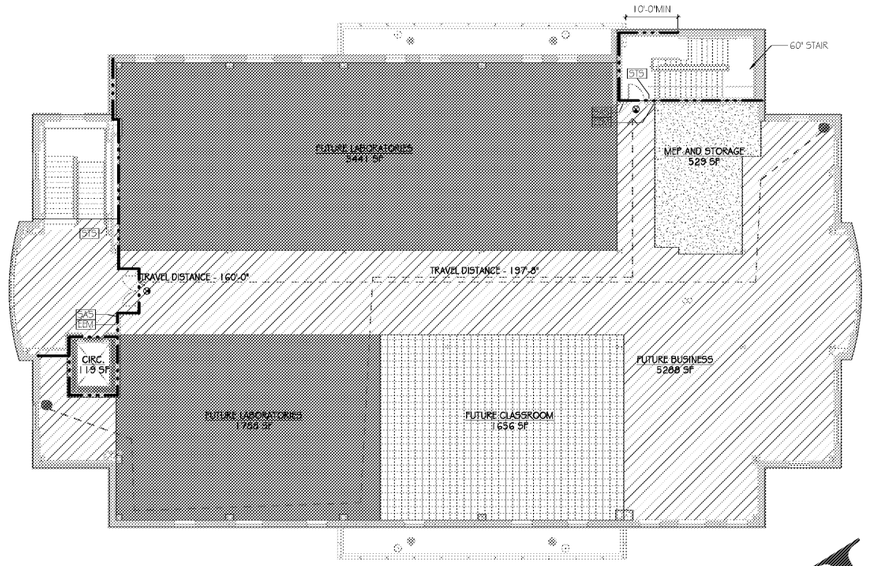

G4 LIFE SAFETY - LEVEL 3

SCALE: 3/32" = 1'-0"

LIFE SAFETY PLAN LEGEND

- NON-RATED PARTITION
- 1 HR RATED PARTITION
- 2 HR RATED PARTITION / FIRE BARRIER
- 4 HR RATED PARTITION
- FEC — FIRE EXTINGUISHER CABINET
- EPM — EMERGENCY EVACUATION MAP SIGNAGE
- DMC — DOOR REQUIRING MANUAL CLOSURE SIGNAGE
- SAS — STORM SHELTER ACCESS SIGNAGE
- SES — STORM SHELTER ENTRANCE SIGNAGE
- SSS — STORM SHELTER DESIGN INFORMATION SIGNAGE
- STS — STAIR IDENTIFICATION SIGN - NOTES ROOF ACCESS APPLICABLE
- AID — FIRST AID KIT
- HO — MAGNETIC HOLD-OPEN DEVICE
- EXIT SIGN
- 145 — MAXIMUM TRAVEL DISTANCE TO EXIT
- MINIMUM WIDTH OF TRAVEL
- CLEARANCE WIDTH IN INCHES
- ADA ACCESSIBLE ROUTE
- 1 HOUR RATED HORIZONTAL SHAFTWALL CEILING ASSEMBLY. COMPLY WITH ALL REQUIREMENTS OF UL #U415.
- 2 HOUR RATED ROOF/CEILING ASSEMBLY AT STORM SHELTER. SPRAY APPLIED FIREPROOFING TO UNDERSIDE OF STRUCTURAL STEEL DECK AND FRAMING.
  DECK PROTECTION PER UL# D779
  JOIST PROTECTION PER UL# N777

OCCUPANCY LEGEND

- CIRC.
- FUTURE BUSINESS
- FUTURE CLASSROOM
- FUTURE LABORATORIES
- MEP AND STORAGE
- Calculating...

GMC
2701 1st Avenue S
Birmingham, AL 35233
T 205.879.4462
©GMCNETWORK.COM

ISSUE DATE

ISSUE FOR BID 2018.05.25

DRAWN BY: Author
CHECKED BY: MC/SG/JW

SIMULATION LABORATORY
BUILDING - USA JOB #16-07
MOBILE, ALABAMA
ABC #2017372
GMC # AMOB160019

STATE OF ALABAMA
REGISTERED ARCHITECT

LIFE SAFETY PLANS

G2.02

sheet 2 of

5/25/2018 4:15:55 PM

Order Plans @ www.LDLine.com