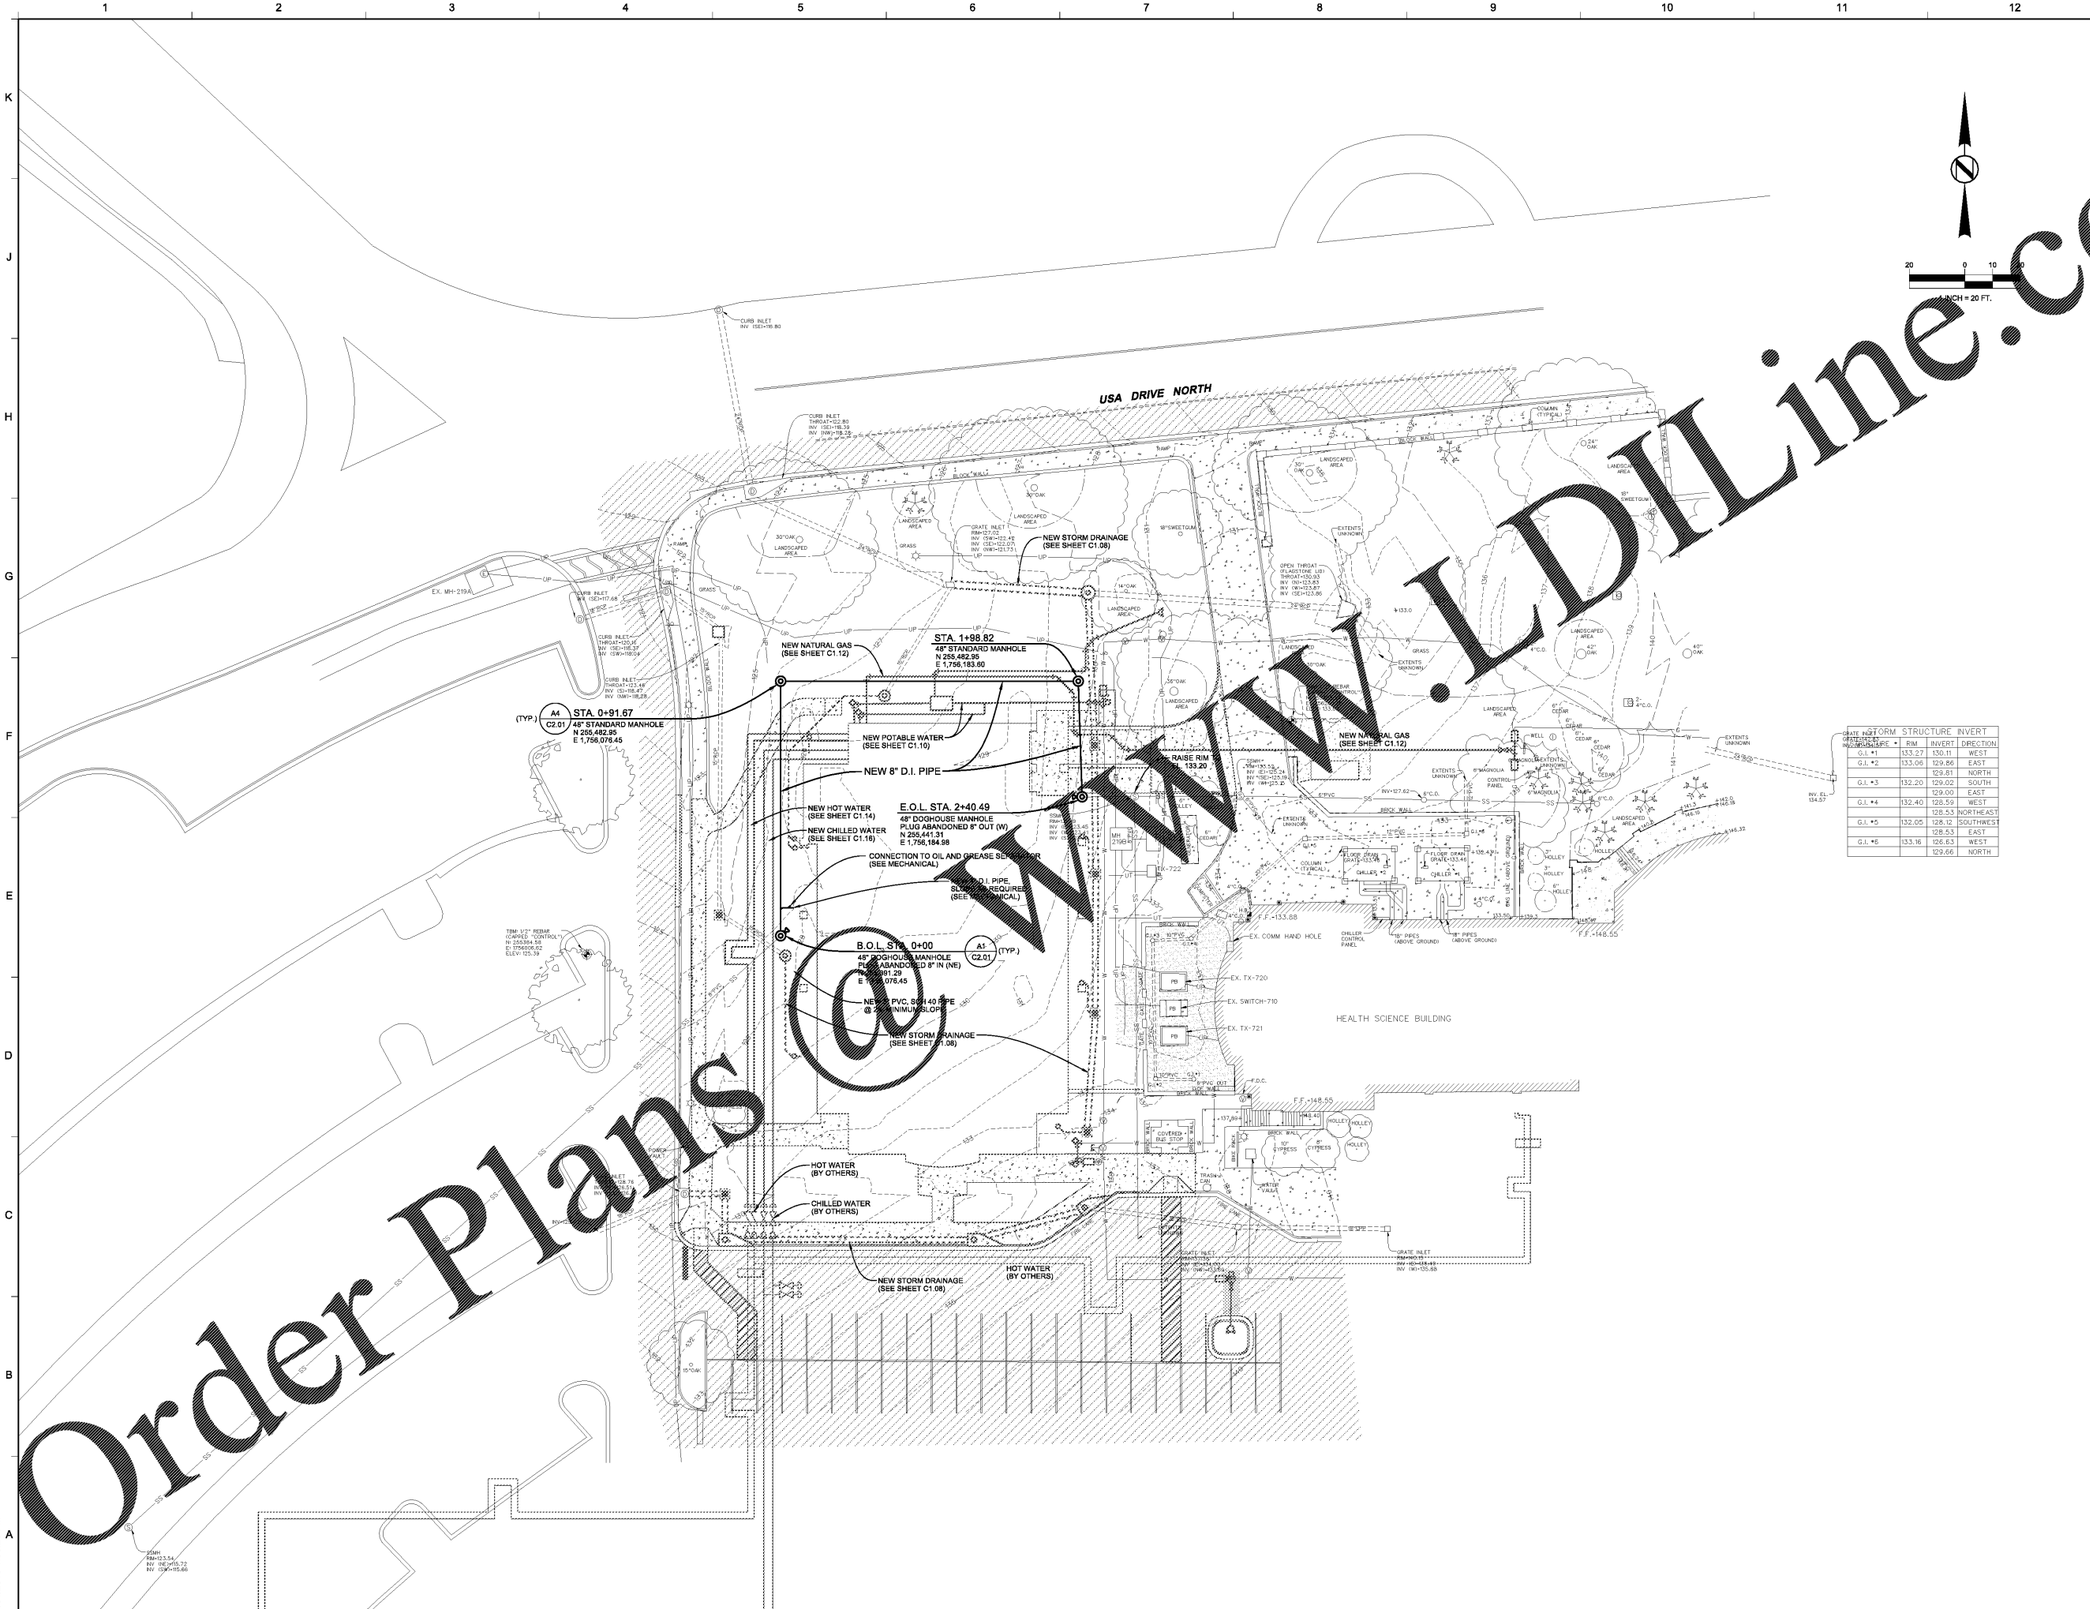
USA DRIVE NORTH
NEW STORM DRAINAGE (SEE SHEET C1.08)
NEW NATURAL GAS (SEE SHEET C1.12)
STA. 1+98.82
48" STANDARD MANHOLE
N 255,482.95
E 1,756,183.60
STA. 0+91.67
48" STANDARD MANHOLE
N 255,482.95
E 1,756,076.45
NEW POTABLE WATER (SEE SHEET C1.10)
NEW 8" D.I. PIPE
RAISE RIM 133.20
NEW NATURAL GAS (SEE SHEET C1.12)
NEW HOT WATER (SEE SHEET C1.14)
NEW CHILLED WATER (SEE SHEET C1.16)
E.O.L. STA. 2+40.49
48" DOGHOUSE MANHOLE
PLUG ABANDONED 8" OUT (W)
N 255,441.31
E 1,756,184.98
CONNECTION TO OIL AND GREASE SEPARATOR (SEE MECHANICAL)
B.O.L. STA. 0+00
48" DOGHOUSE MANHOLE
PLUG ABANDONED 8" IN (NE)
N 255,481.29
E 1,756,076.45
NEW STORM DRAINAGE (SEE SHEET C1.08)
HEALTH SCIENCE BUILDING
HOT WATER (BY OTHERS)
CHILLED WATER (BY OTHERS)
NEW STORM DRAINAGE (SEE SHEET C1.08)
HOT WATER (BY OTHERS)
EX. COMM HAND HOLE
EX. TX-720
EX. SWITCH-710
EX. TX-721
F.F.=133.88
F.F.=148.55
EX. MH-219A
CURB INLET INV (SE)=116.80
CURB INLET INV (SE)=117.68
CURB INLET THROAT=120.16 INV (SE)=116.28 INV (SW)=118.04
CURB INLET THROAT=123.48 INV (SE)=118.47 INV (SW)=118.28
GRATE INLET GRATE=122.49 INV (SW)=122.07 INV (NW)=121.73
OPEN THROAT FLAGSTONE LID THROAT=130.93 INV (N)=127.67 INV (E)=127.62 INV (S)=123.96
GRATE INLET RIM=130.15 INV (E)=125.24 INV (W)=125.29
