Order Plans @ WWW.LDLine.com

1/31/2018 1:58:26 PM

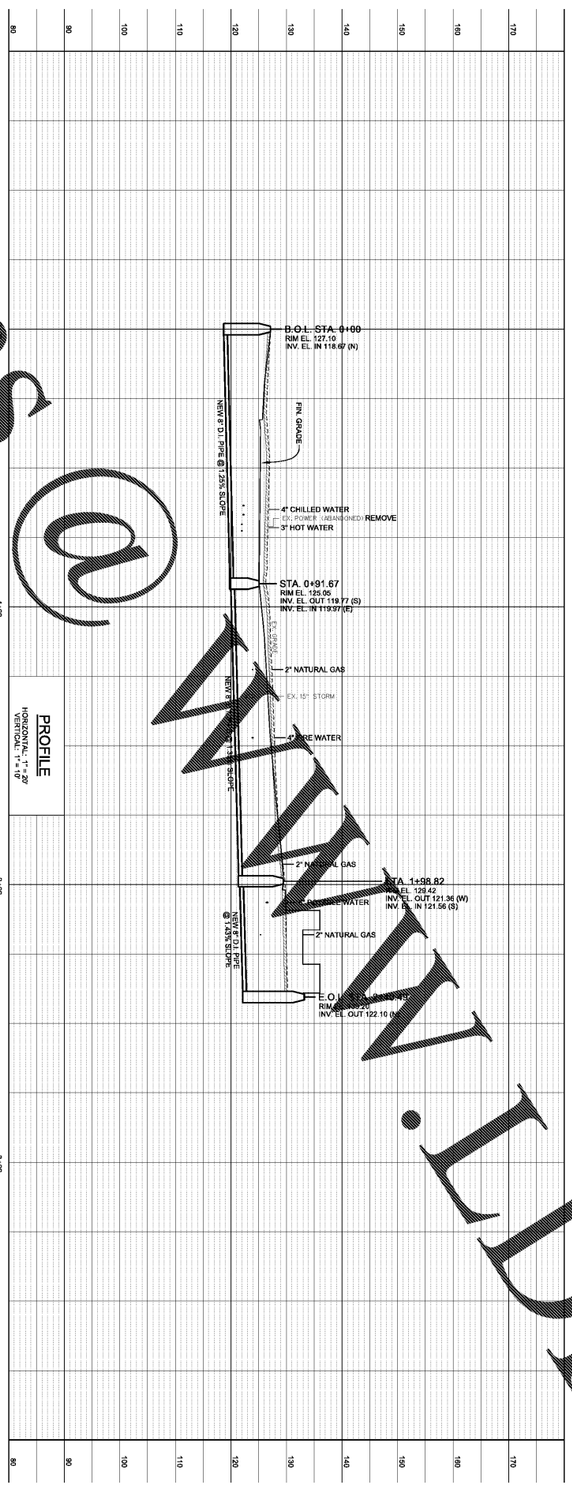

SANITARY SEWER
PROFILE

C1.07

SIMULATION LABORATORY
BUILDING - USA JOB #16-07
MOBILE, ALABAMA
ABC #2017372
GMC # AMOB160019

ISSUE	DATE
ISSUE FOR BID	2018.05.25

DRAWN BY: JHL
CHECKED BY: JRT

KREBS ENGINEERING

2701 1st Avenue S
Birmingham, AL 35233
T 205.879.4462
GMCNETWORK.COM

GMC