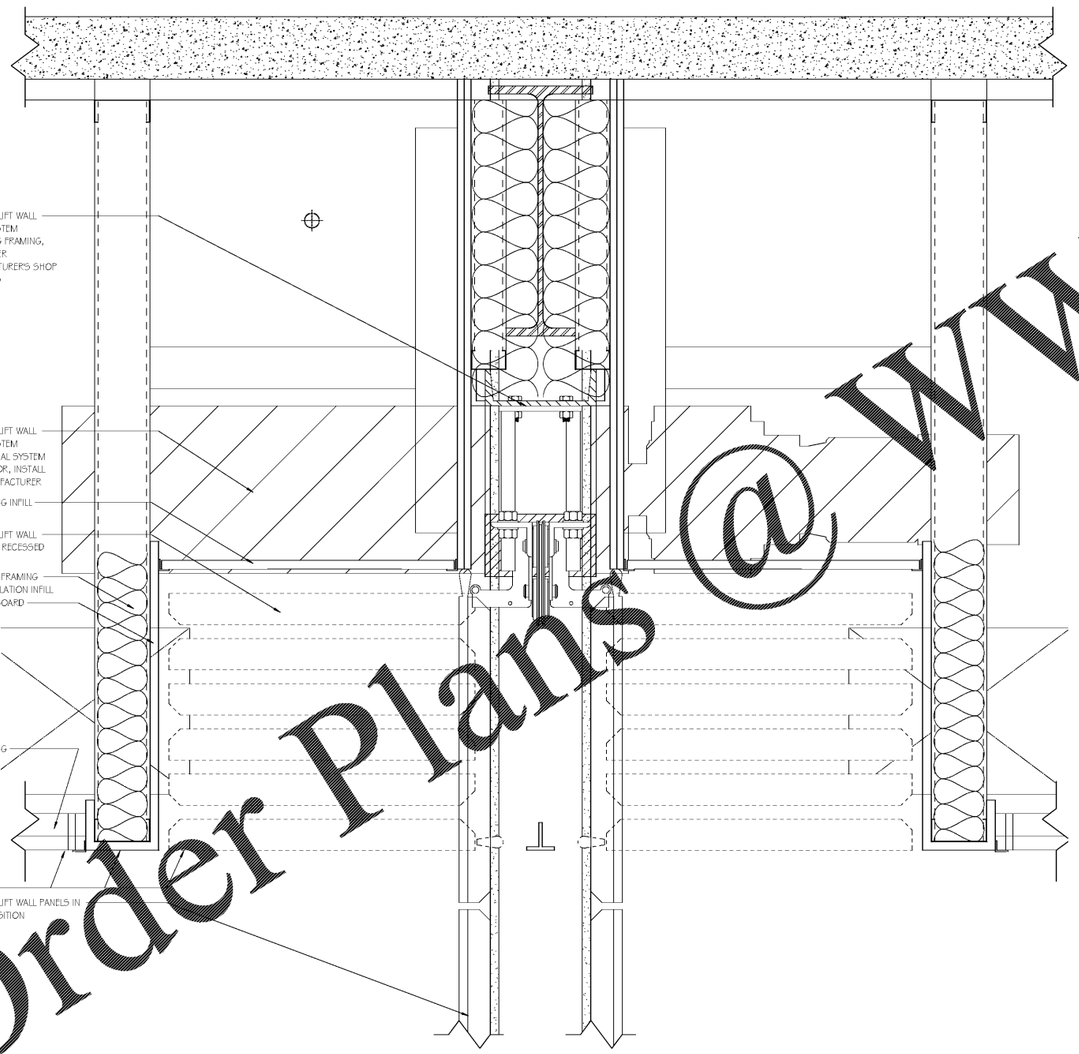


A1 VERTICAL LIFT WALL POCKET DETAIL
SCALE: 3" = 1'-0"

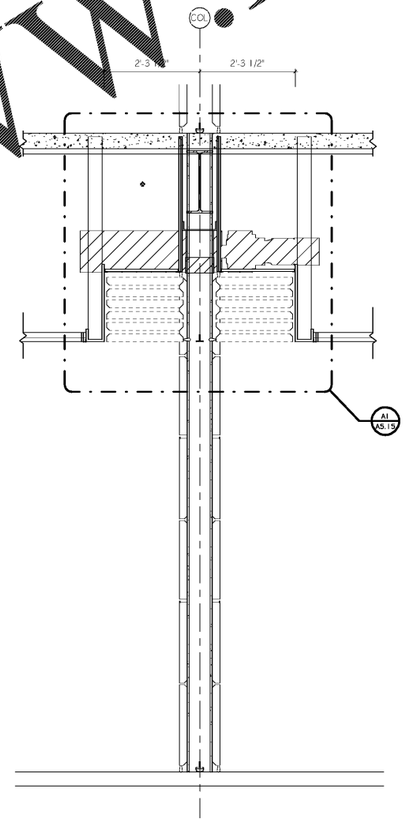


A9 VERTICAL LIFT WALL SECTION
SCALE: 3/4" = 1'-0"

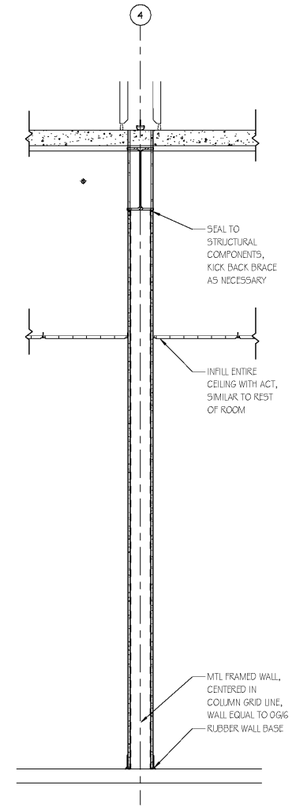


VERTICAL LIFT WALL BETWEEN RM107 & RM109 IS AN ALTERNATE, THIS IS THE BASE BID AT THAT LOCATION

A10 BASE BID @ ALTERNATE LOCATION
SCALE: 3/4" = 1'-0"

GMC
2701 1st Avenue S
Birmingham, AL 35233
T 205.879.4462
GMCNETWORK.COM

| ISSUE | DATE |
|---|---|
| ISSUE FOR BID | 2018.05.25 |

DRAWN BY: MDLS/OG
CHECKED BY: MC/SG-JW

SIMULATION LABORATORY
BUILDING - USA JOB #16-07
MOBILE, ALABAMA
**ABC #2017372**
**GMC # AMOB160019**

STATE OF ALABAMA
REGISTERED ARCHITECT
9054

**SECTION DETAILS**

A5.15
sheet of

5/25/2018 4:13:23 PM

WWW.LDILine.com
Order Plans @