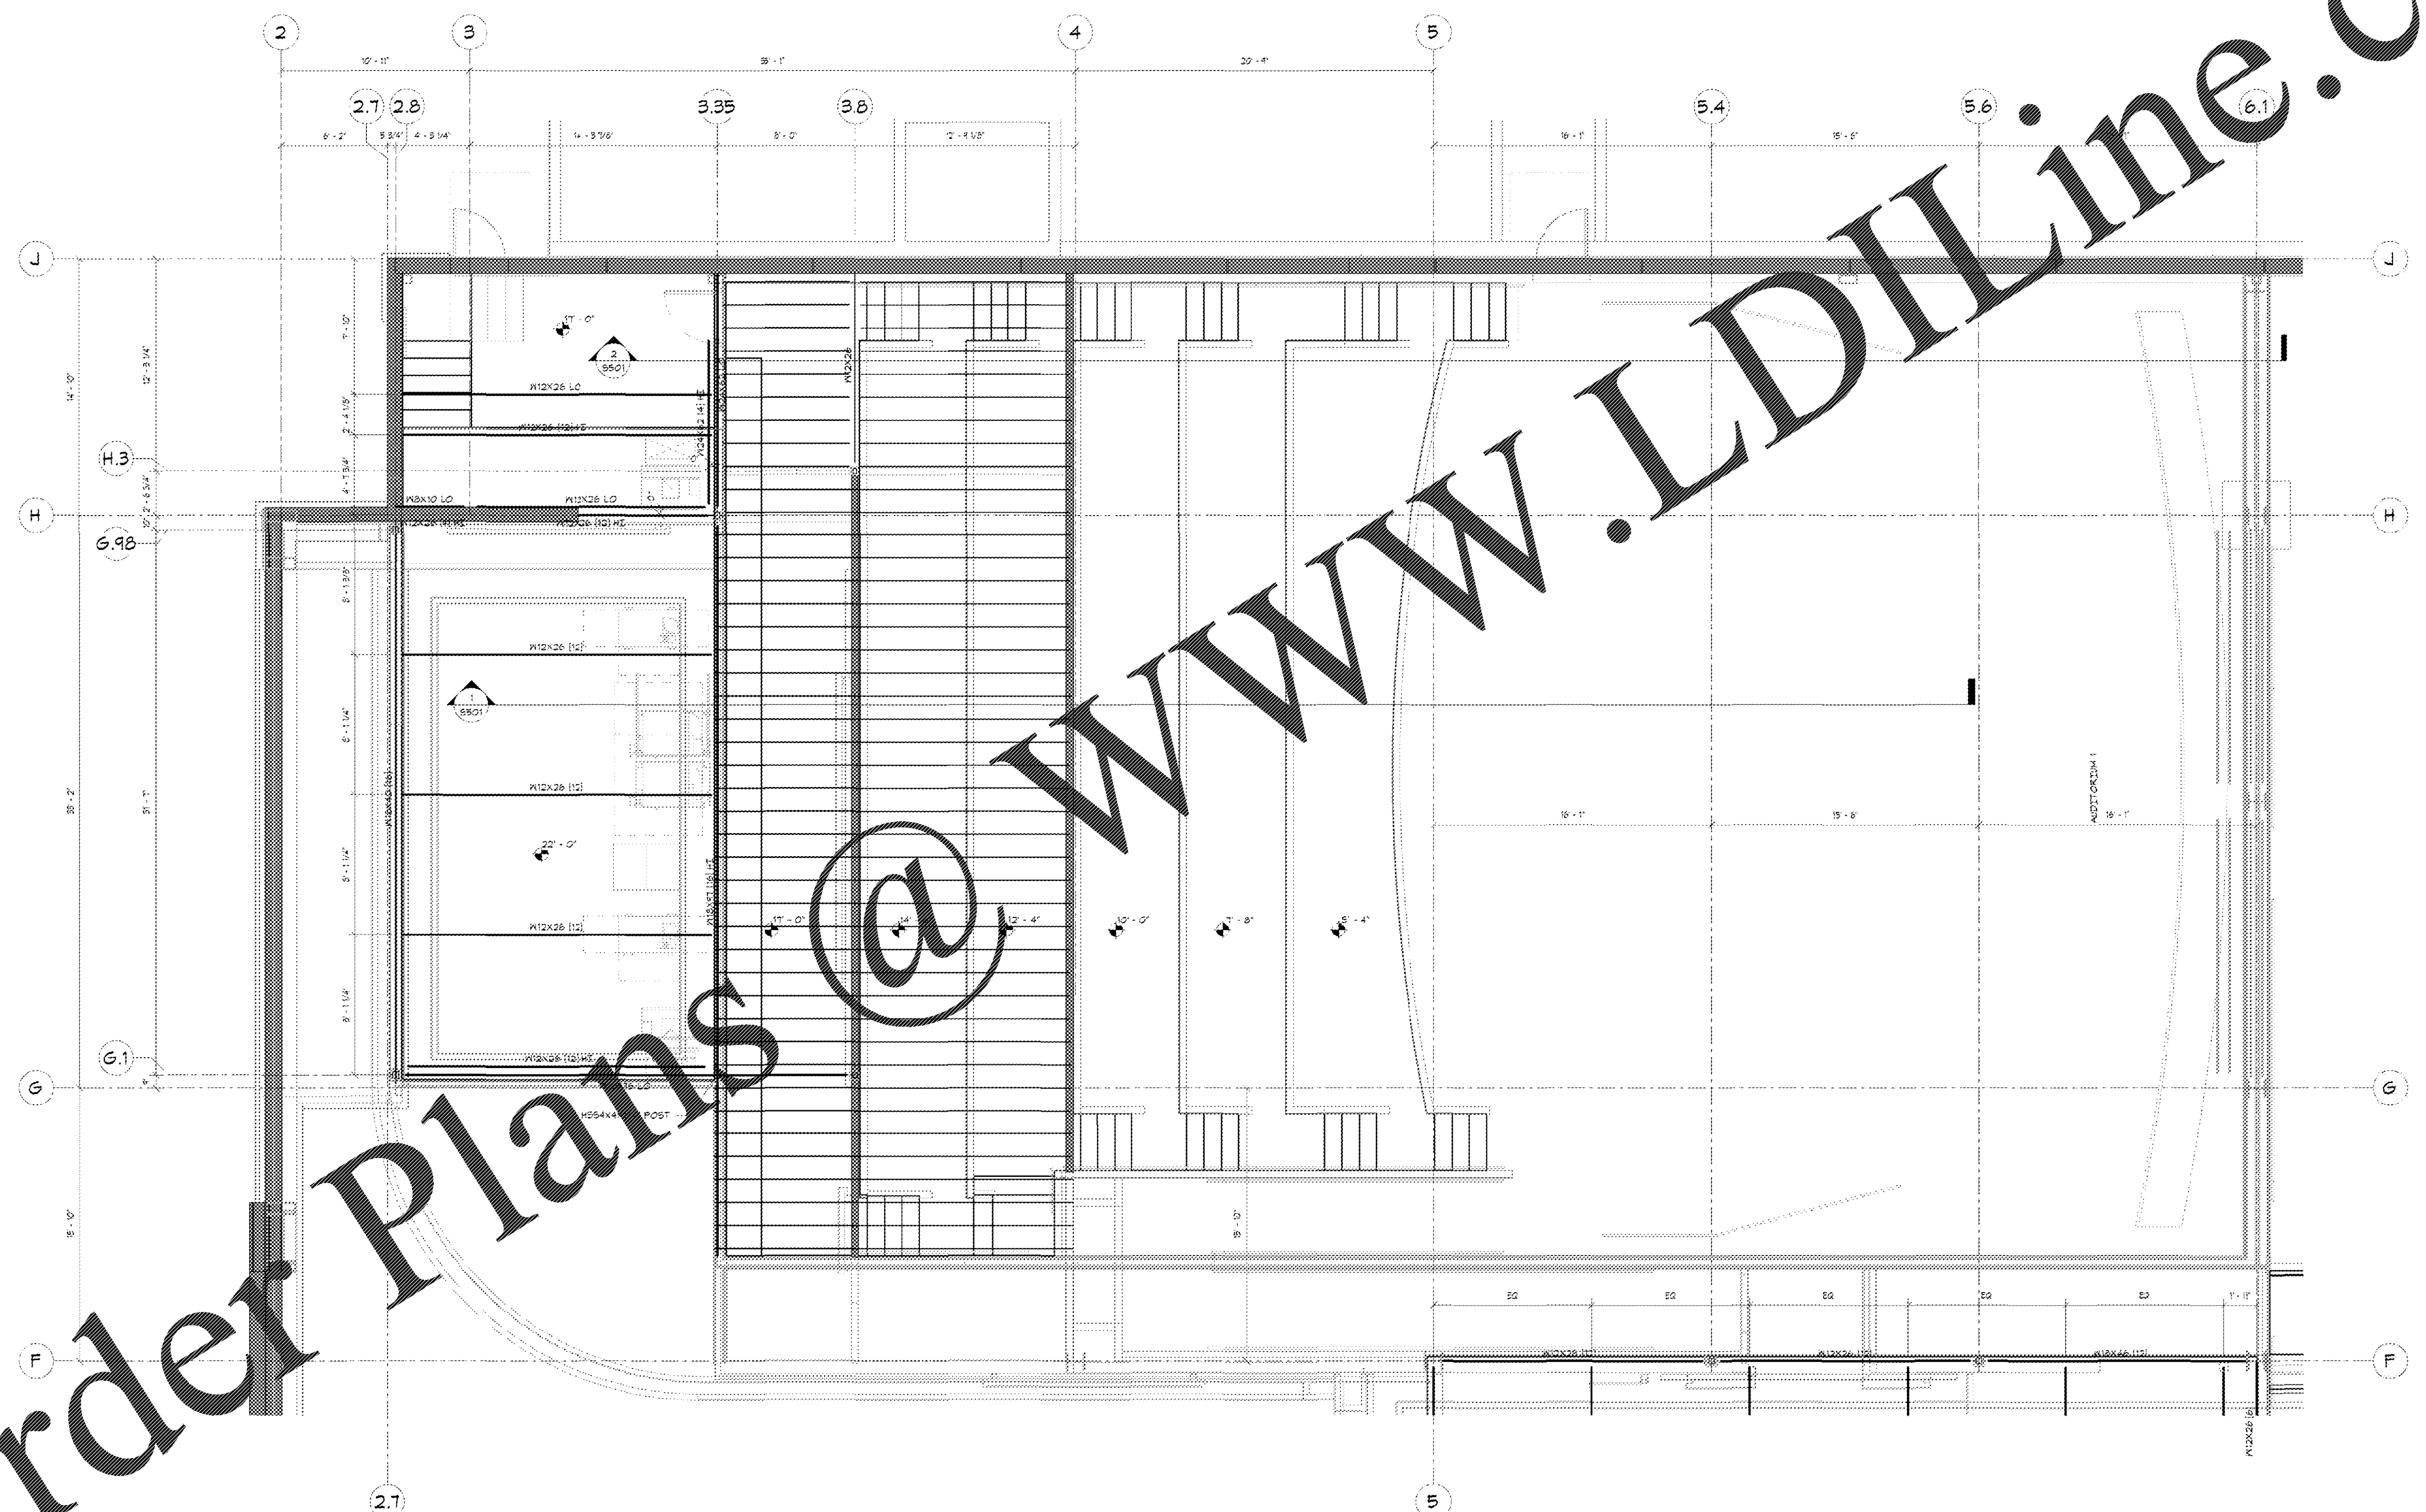

1 ENLARGED PROJECTION LEVEL PLAN - AUD. 1
1/4" = 1'-0"

GEORGIA REGISTERED PROFESSIONAL ENGINEER

SIGNATURE DATE -18

Norton & Schmidt
Consulting Engineers, L.L.C.
North Kansas City, MO • Atlanta, GA
311 East 11th Avenue
North Kansas City, MO 64116
Phone: (816) 421-4232
Fax: (816) 421-1950
www.nortonschmidt.com

N&S JOB NUMBER: 2017-2510

SHEET LEGEND

G000's GENERAL INFORMATION & SCOPE OF WORK
N100's EGRESS / ADA PLANS & DETAILS
A100's FLOOR PLANS & CEILING PLANS
A200's EXTERIOR & INTERIOR ELEVATIONS
A300's BUILDING SECTIONS
A400's ENLARGED PLANS
A500's EXTERIOR & INTERIOR DETAILS
A600's DOOR SCHEDULE, DOOR DETAILS, FINISH SCHEDULE, FINISH PLANS
Q100's AUDITORIUM SIGHT LINE SECTIONS
S's STRUCTURAL
M's MECHANICAL
P's PLUMBING
E's ELECTRICAL
WF's WAYFINDING DETAILS
FS's CASEWORK & EQUIPMENT

AMC MADISON YARDS 8

AMC NEW BUILD
905 MEMORIAL DR SE
ATLANTA, GA 30316

American Multi-Cinema, Inc.
One AMC Way
11500 Ash Street
Leawood, KS 66211

© Copyright 2018 American Multi-Cinema, Inc.

No.	Date	Description

Project Issue Date: 05/22/2018

KEY PLAN:

SHEET TITLE:
ENLARGED PLAN - AUD. 1

SHEET NUMBER:
S202

Order Plans @ WWW.LDILine.com