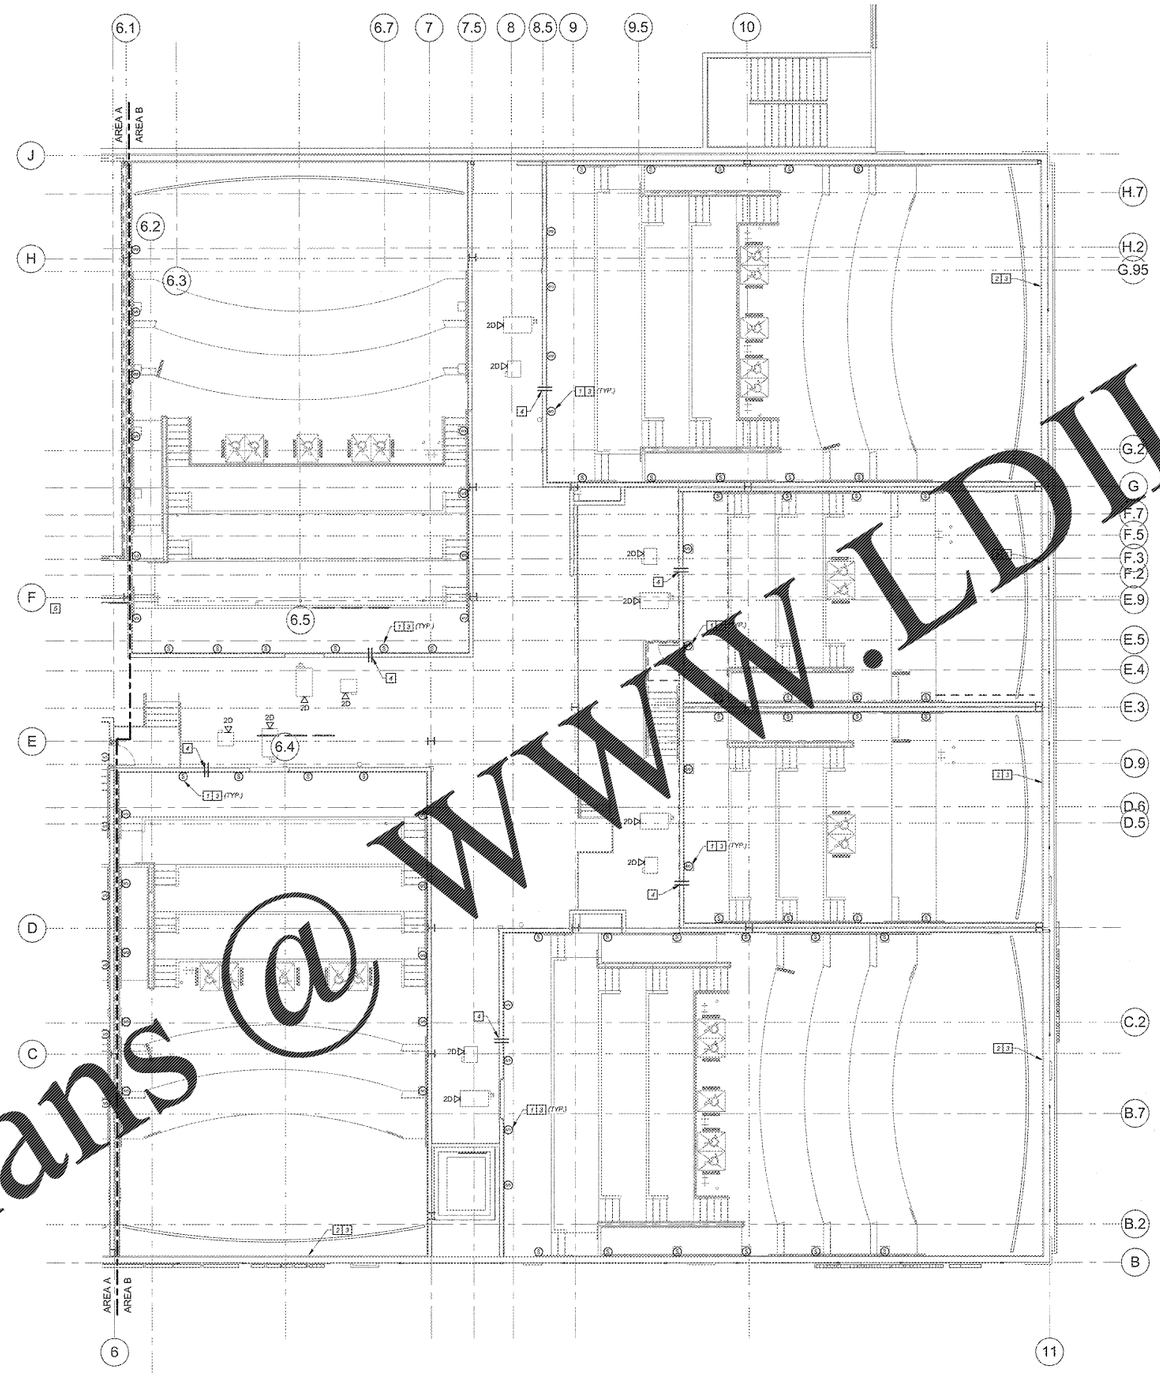

PROJECTION LEVEL AREA B SPECIAL SYSTEMS PLAN

1/8" = 1'-0"

SPECIAL SYSTEM GENERAL NOTES

A. REFER TO SHEET E101 FOR ADDITIONAL GENERAL NOTES.

B. REFER TO ARCHITECTURAL DRAWINGS FOR MONITOR LOCATIONS FOR DAS, DBQ, DMB AND LEN SYSTEMS.

C. PROVIDE CONDUIT FOR ALL DATA CABLING.

D. DATA DEVICE COVER PLATES SHALL MATCH COLOR AND FINISH OF ADJACENT RECEPTACLES.

E. CCTV CAMERAS SHOWN FOR REFERENCE ONLY.

F. ALL PHONE, DATA, AND VIDEO CABLING SHALL BE ROUTED TO THE NEAREST MDF OR IDF LOCATION.

SPECIAL SYSTEMS PLAN NOTES

1. PROVIDE 3/4" CONDUIT FROM 2" ABOVE SPEAKER MOUNTING BLOCK TO 2" ABOVE ACCESSIBLE CEILING AND CENTERED HORIZONTALLY FOR WIRING TO THE WALL MOUNTED SOUND SPEAKER. REFER TO ARCHITECTURAL ELEVATIONS FOR SPEAKER LOCATIONS.

2. PROVIDE 2" CONDUIT FROM 1" ABOVE ACCESSIBLE CEILING DOWN WALL AND SECURE TO SCREEN WALL SPEAKER WIRE SNAKE PLATE, FURNISHED BY OWNER FROM INNOVATIVE CINEMA SOLUTIONS. MOUNT SNAKE PLATE TO WALL AT 12'-0" AFF AND 5'-0" FROM THE SCREEN CENTERLINE, OPPOSITE THE MASKING.

3. INSTALL SPEAKER WIRE FURNISHED BY OWNER. ROUTE SPEAKER WIRE TO AUDITORIUM AUDIO TERMINAL BOX LOCATED ON THE PROJECTION SIDE OF THE AUDITORIUM BACK WALL. REFER TO DETAIL ON SHEET E101.

4. PROVIDE (2) 2" CONDUIT [illegible] THROUGH REAR WALL OF AUDITORIUM, 12" ABOVE [illegible]

Order Plans @ WWW.LDILine.com

THIS DRAWING IS A LICENSED PART OF AN INTEGRATED SET OF CONSTRUCTION CONTRACT DOCUMENTS. NOTE: DESIGN WORK AND SPECIFICATIONS SHOWN HEREIN, ARE INTENDED TO BE USED ONLY ON THIS PROJECT. THE OWNER OF THE SET, AND ARTICULATED SPECIFICATION SECTIONS SHALL OWN THE RIGHTS TO ALL DOCUMENTS PER THE CONTRACT. SCOPE OF WORK: THE CONTRACTOR WILL BE RESPONSIBLE FOR ALL INFORMATION CONTAINED IN THE SET OF DRAWINGS, INCLUDING ALL DIMENSIONS, ELEVATIONS, SLOPES, ETC. ON THE SITE PLAN DRAWING, ALTHOUGH ONLY A PORTION OF THE SITE MAY BE SHOWN ON A GIVEN DRAWING. ALTHOUGH ONLY A PORTION OF THE SITE MAY BE SHOWN ON A GIVEN DRAWING, ALL DIMENSIONS TO BE TAKEN FROM THE ACTUAL SITE CONDITIONS AND NOT FROM THE DRAWINGS. DO NOT SCALE DRAWINGS OR DIMENSIONS IN ALL ARCHITECTURAL AND STRUCTURAL FLOOR PLANS, THE DIMENSIONS SHOWN ARE TO THE FACE OF STUDS UNLESS OTHERWISE NOTED. 

THE DOCUMENT DEALS WITH NO OTHER PROJECT OR PORTION OF THE PROJECT OR PROPERTY OR ANY OTHER SITE. THE DOCUMENT IS NOT A COMPLETE SET OF PLANS UNLESS IT CONTAINS ALL OF THE SHEETS LISTED IN THE SHEET INDEX. THE DOCUMENT IS COMPLETE ONLY WHEN ALL SHEETS LISTED IN THE SHEET INDEX ARE PRESENT. THE DOCUMENT IS COPYRIGHTED BY GIBBS, DRAKE, SCOTT, INC. ALL RIGHTS ARE RESERVED. ANY REPRODUCTION OF THE DOCUMENT OR ANY PART THEREOF, WITHOUT THE EXPRESS WRITTEN PERMISSION OF GIBBS, DRAKE, SCOTT, INC. IS PROHIBITED. 

DO NOT PRINT COPYRIGHT 2012

GEORGIA REGISTERED PROFESSIONAL ENGINEER No. PE033198 TIM L. SCOTT

SIGNATURE: DATE:

GDS ENGINEERING
Gibbons, Drake, Scott, Inc.
9001 E. 63rd Street, Suite 100
Raytown, Missouri 64133
Phone: (816) 356-1700
Fax: (816) 358-2347
www.gdsengineering.com
GEORGIA COA: PE033198C163

SHEET LEGEND

G0001	GENERAL INFORMATION & SCOPE OF WORK
N1101	CODES / ADA PLANS & DETAILS
A1001	FLOOR PLANS & CEILING PLANS
A2001	EXTERIOR ELEVATIONS
A3001	BUILDING SECTIONS
A4001	ENLARGED PLANS
A5001	EXTERIOR & INTERIOR DETAILS
A6001	DOOR SCHEDULE, DOOR DETAILS, FINISH SCHEDULE, FINISH PLANS
Q1001	AUDITORIUM SIGHT LINE SECTIONS
Q1101	AUDITORIUM SEATING PLAN
S1	STRUCTURAL
M1	MECHANICAL
P1	PLUMBING
E1	ELECTRICAL
WF1	WAYFINDING DETAILS
FE1	CASEWORK & EQUIPMENT

MADISON YARDS 8

AMC NEW BUILD
905 MEMORIAL DRIVE SE
ATLANTA, GA 30316

amc
American Multi-Cinema, Inc.
One AMC Way
11500 Ash Street
Leawood, KS 66211

No.	Date	Description

Project Issue Date:

KEY PLAN:

SHEET TITLE:

PROJECTION LEVEL AREA-B SPECIAL SYSTEMS PLAN

SHEET NUMBER:

E304