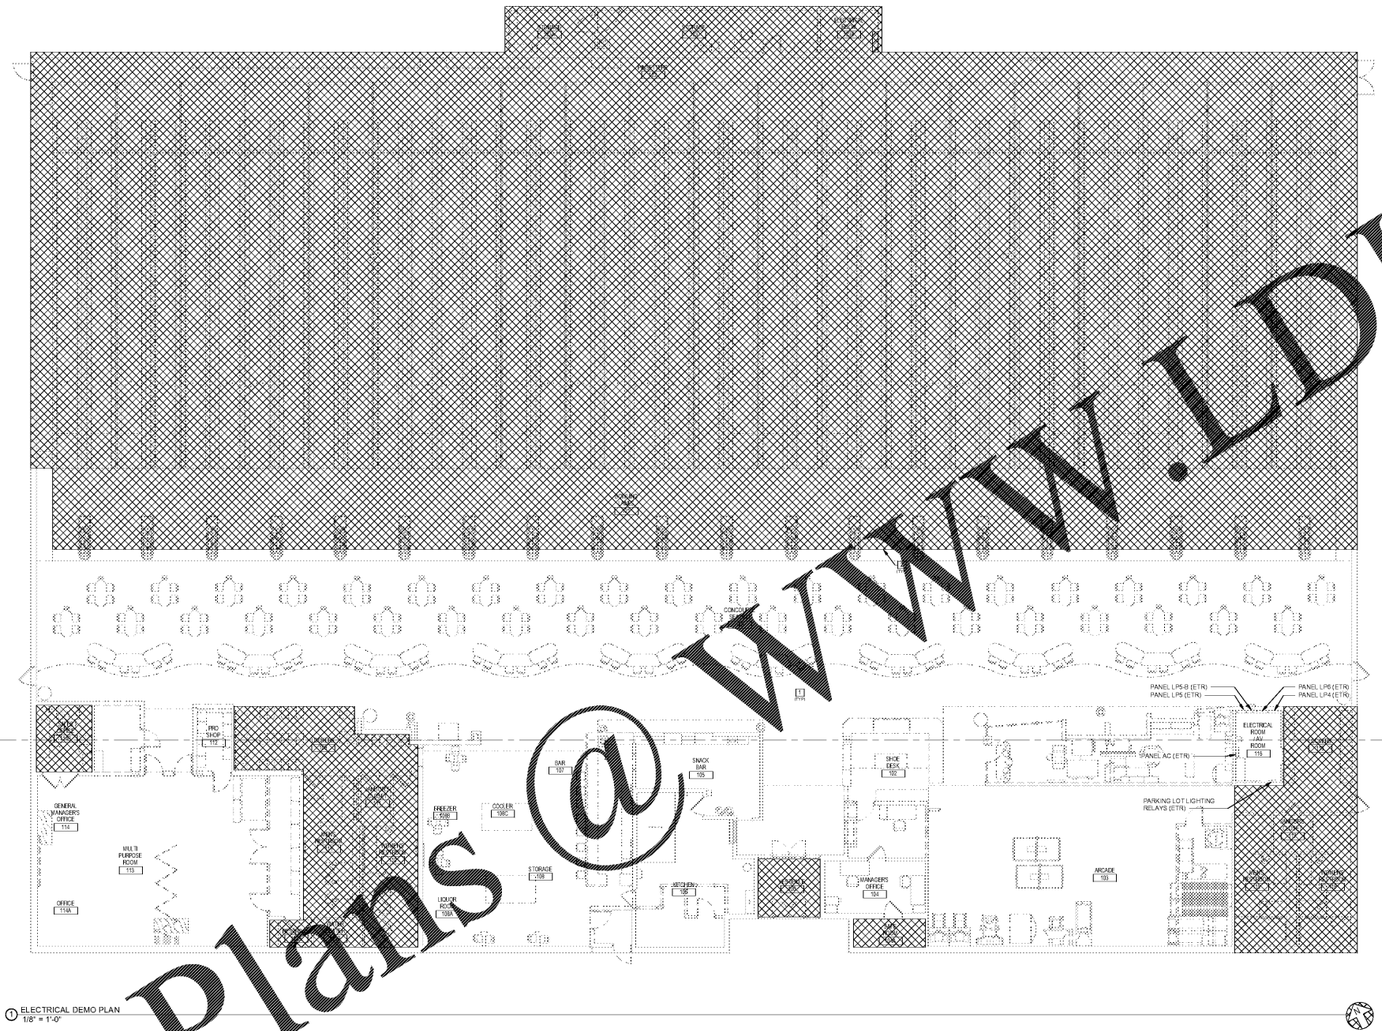

1 ELECTRICAL DEMO PLAN
1/8" = 1'-0"

GENERAL ELECTRICAL DEMO NOTES:

1. REFER TO SHEET E-000 FOR ADDITIONAL GENERAL DEMOLITION NOTES.
2. ROOF TOP UNITS ARE EXISTING TO REMAIN.
3. REMOVE ALL LIGHT FIXTURES AND ASSOCIATED CONTROLS, CONDUITS, AND WIRE INSIDE THE BUILDING. REFER TO ARCHITECTURAL DRAWINGS FOR MORE INFORMATION.
4. REMOVE ALL RECEPTACLES AND TEL/DATA OUTLETS AND ASSOCIATED CONDUITS, WIRE, ETC. INSIDE THE BUILDING. REFER TO ARCHITECTURAL DRAWINGS FOR MORE INFORMATION.
5. REFER TO ARCHITECTURAL DRAWINGS FOR MORE INFORMATION ON WHAT IS TO BE DEMOLISHED.

ELECTRICAL DEMOLITION PLAN NOTES:

1. CONTRACTOR SHALL PERFORM DEMOLITION WORK IN ALL AREAS AS NECESSARY TO COMPLETE SCOPE OF WORK INDICATED ON DEMOLITION PLANS. FIELD VERIFY ALL EXISTING LIGHTING FIXTURES AND DEVICES TO REMAIN AND/OR BE REMOVED AND REFER PLANS FOR ANY EXISTING EQUIPMENT THAT WILL BE REUSED.
2. ALL EXISTING POWER, CONTROL AND ASSOCIATED CIRCUITING SHALL HAVE BEEN ARE EXISTING TO REMAIN. FIELD VERIFY EXISTING CIRCUITING AND MAINTAIN CONTINUITY THROUGHOUT DURATION OF PROJECT.

NOTE:
EXISTING CONDITIONS WERE TAKEN FROM ORIGINAL DRAWINGS & SITE VISITS AND MAY NOT REFLECT EXACT "AS-BUILT" CONDITIONS. FIELD VERIFY ALL EXISTING CONDITIONS PRIOR TO SUBMITTING FINAL BIDS. CAREFULLY COORDINATE NEW WORK AND DEMOLITION WITH ALL OTHER DISCIPLINES AND EXISTING CONDITIONS.

CALLISONRTKL
A DESIGN CONSULTANCY OF ARCADIS

CallisonRTKL, Inc
1420 Fifth Ave., Suite 2400
Seattle, WA 98101
Tel: 206 623-4646

CallisonRTKL Project No: 003-180034.00

Consultant
HENDERSON ENGINEERS
Henderson Engineers, Inc.
[illegible] Suite 300
Lenexa, KS 66219
913 742 5200

Consultant
GMS
229 West 27th Street, 5th Floor
New York, NY 10001
Tel: 212 254 0030

BOWLERO - AUGUSTA

ISSUE FOR PERMIT / BID

Client/Owner/Project Address

Bowlmor I AMF
Client Address
222 W44th Street
New York, NY 10036

Project Address
3367 Washington Rd
Augusta, GA 30907

Issue Drawing Log

	2018.05.29	ISSUE FOR PERMIT
	2018.05.29	ISSUE FOR BID

Seal

THIS DOCUMENT IS RELEASED FOR THE PURPOSE OF PRELIMINARY SUBMITTAL
LICENSE # PE029027

IT IS NOT TO BE USED FOR CONSTRUCTION PURPOSES

Sheet Identification

ELECTRICAL DEMO PLAN

E-010

Order Plans @ WWW.LDILine.com

CRAIG R. LANHAM