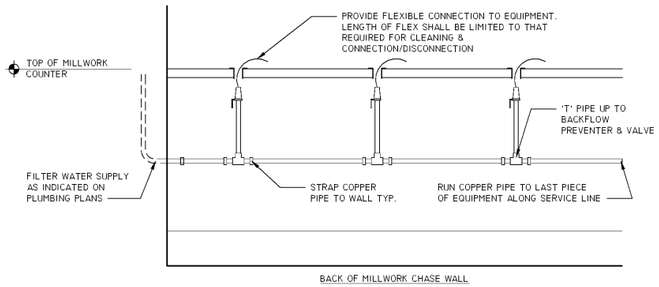


## H10 EQUIPMENT WATER SUPPLY DIAGRAM

SCALE: 1" = 1'-0"

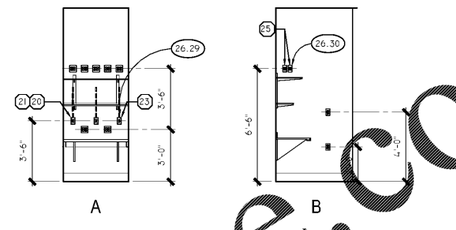


## N10 MANAGER'S DESK DETAIL

SCALE: 1/4" = 1'-0"

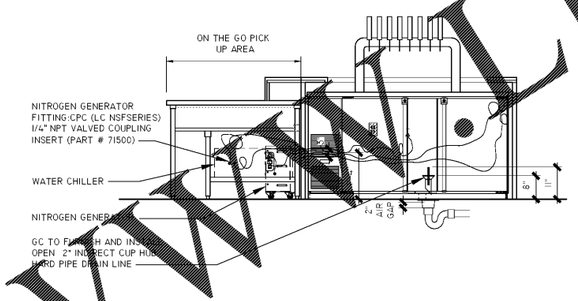


## H6 TAP SYSTEM INSTALLATION DETAIL

SCALE: 1/2" = 1'-0"

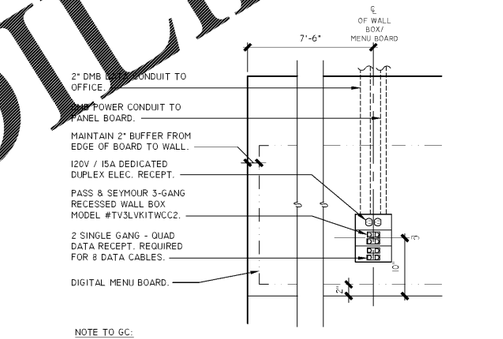


NOTE TO GC:

1. OUTLET INSTALLATION LOCATION MAY SHIFT 9" MAX. LEFT OR RIGHT OF THE CENTERLINE TO AVOID STUDS IF APPLICABLE.
2. ALL DATA OUTLET BOXES, BOTH AT THE DMB SOFFIT AND THE OFFICE, SHOULD BE TESTED AND CERTIFIED FOR FULL CONNECTIVITY FOR ALL EIGHT CAT 5 CABLES USING NETWORK CABLE TESTING DEVICE. DATA LINES ARE TO THE INDIVIDUALLY TESTED FOR COMPLIANCE PRIOR TO DELIVERY OF PRODUCT FOR INSTALL. DATA CABLE TO BE TERMINATED AT BOTH ENDS WITH FEMALE JACK.

## N6 MENU BOARD INSTALLATION DETAIL

SCALE: 1" = 1'-0"

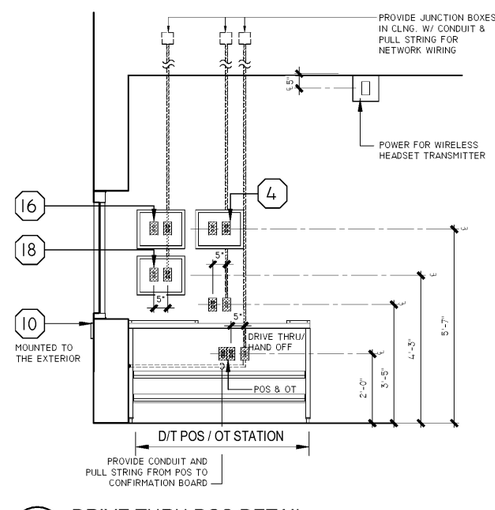


## J1 DRIVE THRU POS DETAIL

SCALE: 1/2" = 1'-0"

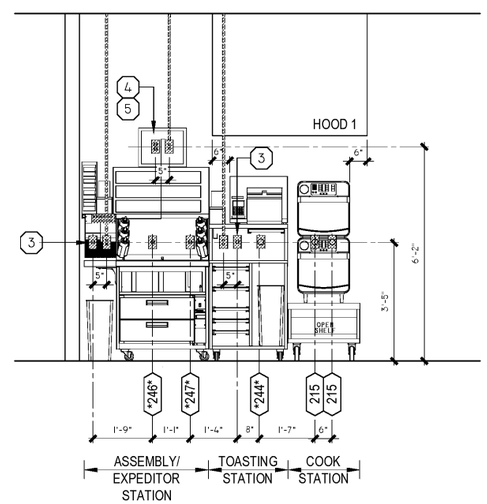


## N1 SANDWICH STATION DETAIL

SCALE: 1/2" = 1'-0"

QSR|R
Quick Service Restaurant and Retail Design Group, LLC
1 Bellevue Road, Suite 3D Annapolis, MD 21409
Ph. No. (301) 364-9080

DUNKIN'

dunkin' brands.

STORE #357281
JEFFERSON DAVIS HWY
DUMFRIES, VA

| REVISION | | |
|---|---|---|
| No. | DATE | DESCRIPTION |
| | | |

| | |
|---|---|
| DWG DATE: | 06-29-2018 |
| DRAWN BY: | STAFF |
| PROJECT No.: | 17157 |

DWG TITLE:

ROUGH-IN DETAILS

SHEET No.

FS-2

Order Plans @ WWW.DILine.com