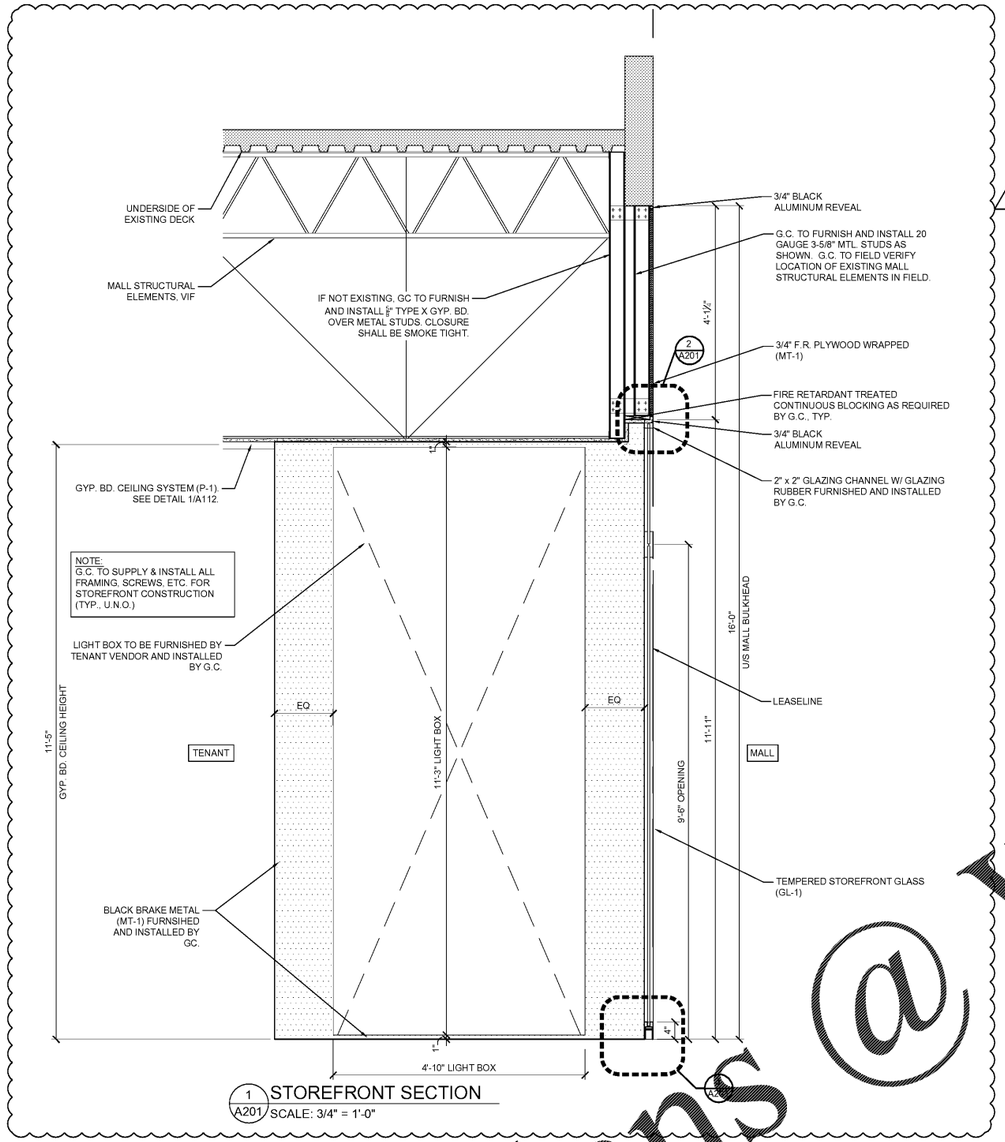

1 A201 STOREFRONT SECTION
SCALE: 3/4" = 1'-0"

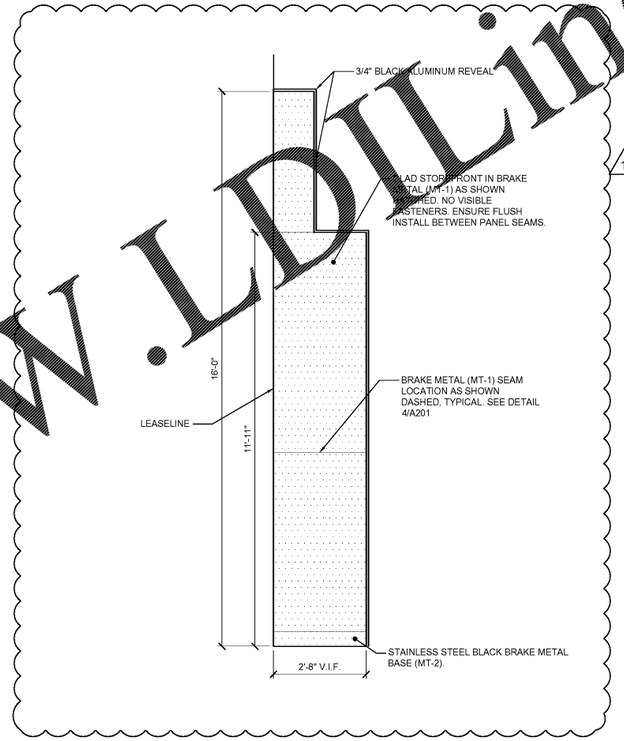

5 A201 STOREFRONT SIDE ELEVATION
SCALE: 1/2" = 1'-0"

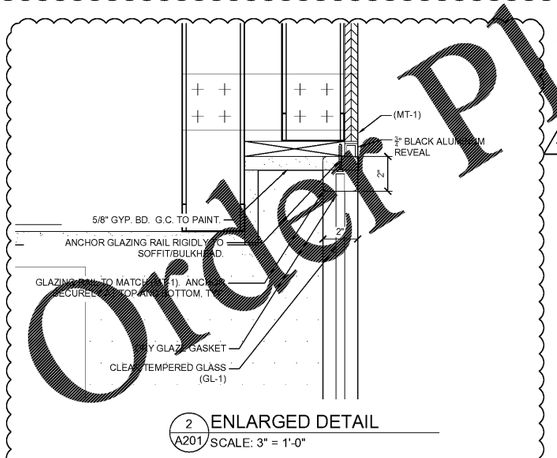

2 A201 ENLARGED DETAIL
SCALE: 3" = 1'-0"

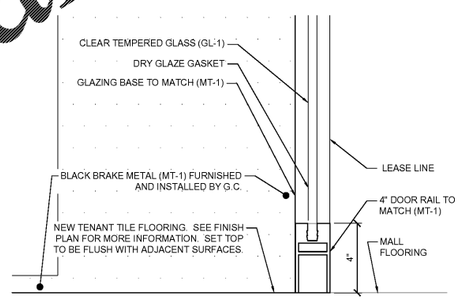

3 A201 ENLARGED DETAIL
SCALE: 3" = 1'-0"

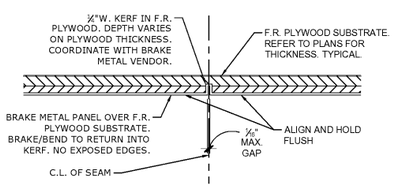

4 A201 BRAKE METAL SEAM DETAIL
SCALE: 3" = 1'-0"

GENERAL NOTES:

A. DO NOT SCALE DRAWINGS.
B. REFER TO SHEET G100 FOR RESPONSIBILITIES.
C. REPAIR AND PAINT MALL SOFFIT AND NEUTRAL PIERS AS REQUIRED TO REPAIR ANY DAMAGE FROM CONSTRUCTION / DEMOLITION.
D. ALL STOREFRONT ELEMENTS TO BE NEW UNLESS NOTED OTHERWISE.
E. ANY MATERIALS/FINISHES TO BE REUSED MUST BE REFURBISHED TO LIKE NEW CONDITION.
F. NO VISIBLE SEAMS IN METAL FINISH. SMOOTH APPLICATION REQUIRED. PROVIDE ADEQUATE BACKER BOARD. RETURN ALL EDGES TO ENSURE NO EXPOSED METAL EDGES. NO BUCKLING OR OIL CANNING. WRAP ALL SIDES.

Order Plans @ www.LDILine.com

MORPHE
#029
THE FLORIDA MALL
8001 SOUTH ORANGE BLOSSOM TRAIL
SUITE #410B
ORLANDO, FL 32809

lga PARTNERS
1426 Forbes Ave. Suite 400 Pittsburgh, PA 15219
P 412.263.2430 F 412.224.4747

These drawings are instruments of the Architect's service and are the property of LGA Partners LP. They shall not be reproduced or used in any way, whatsoever, without the written permission of LGA Partners LP. © 2016

NO.	DATE	DESCRIPTION
1	09/05/2018	PERMIT/BID SET

DATE:	08/20/2018
DRAWN BY:	STAFF
PROJECT NO.:	18125
FILE NAME:	18125 Morphe - The Florida Mall.dwg

STOREFRONT SECTION AND DETAILS

A201

GRAPHIC SCALE:

PRINT DATE & TIME: September 05, 2018 - 1:59 pm
DRAWING LOCATION: C:\Users\brandonwelch\appdata\local\temp\AcPublish_8052\18125 Morphe - The Florida Mall.dwg